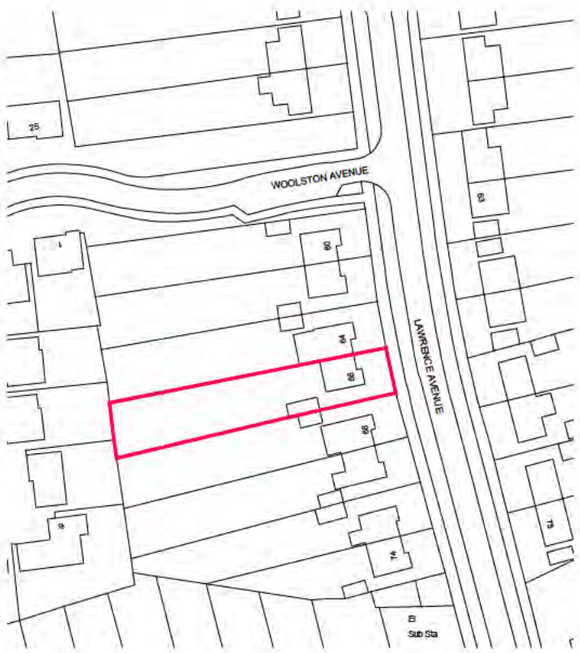

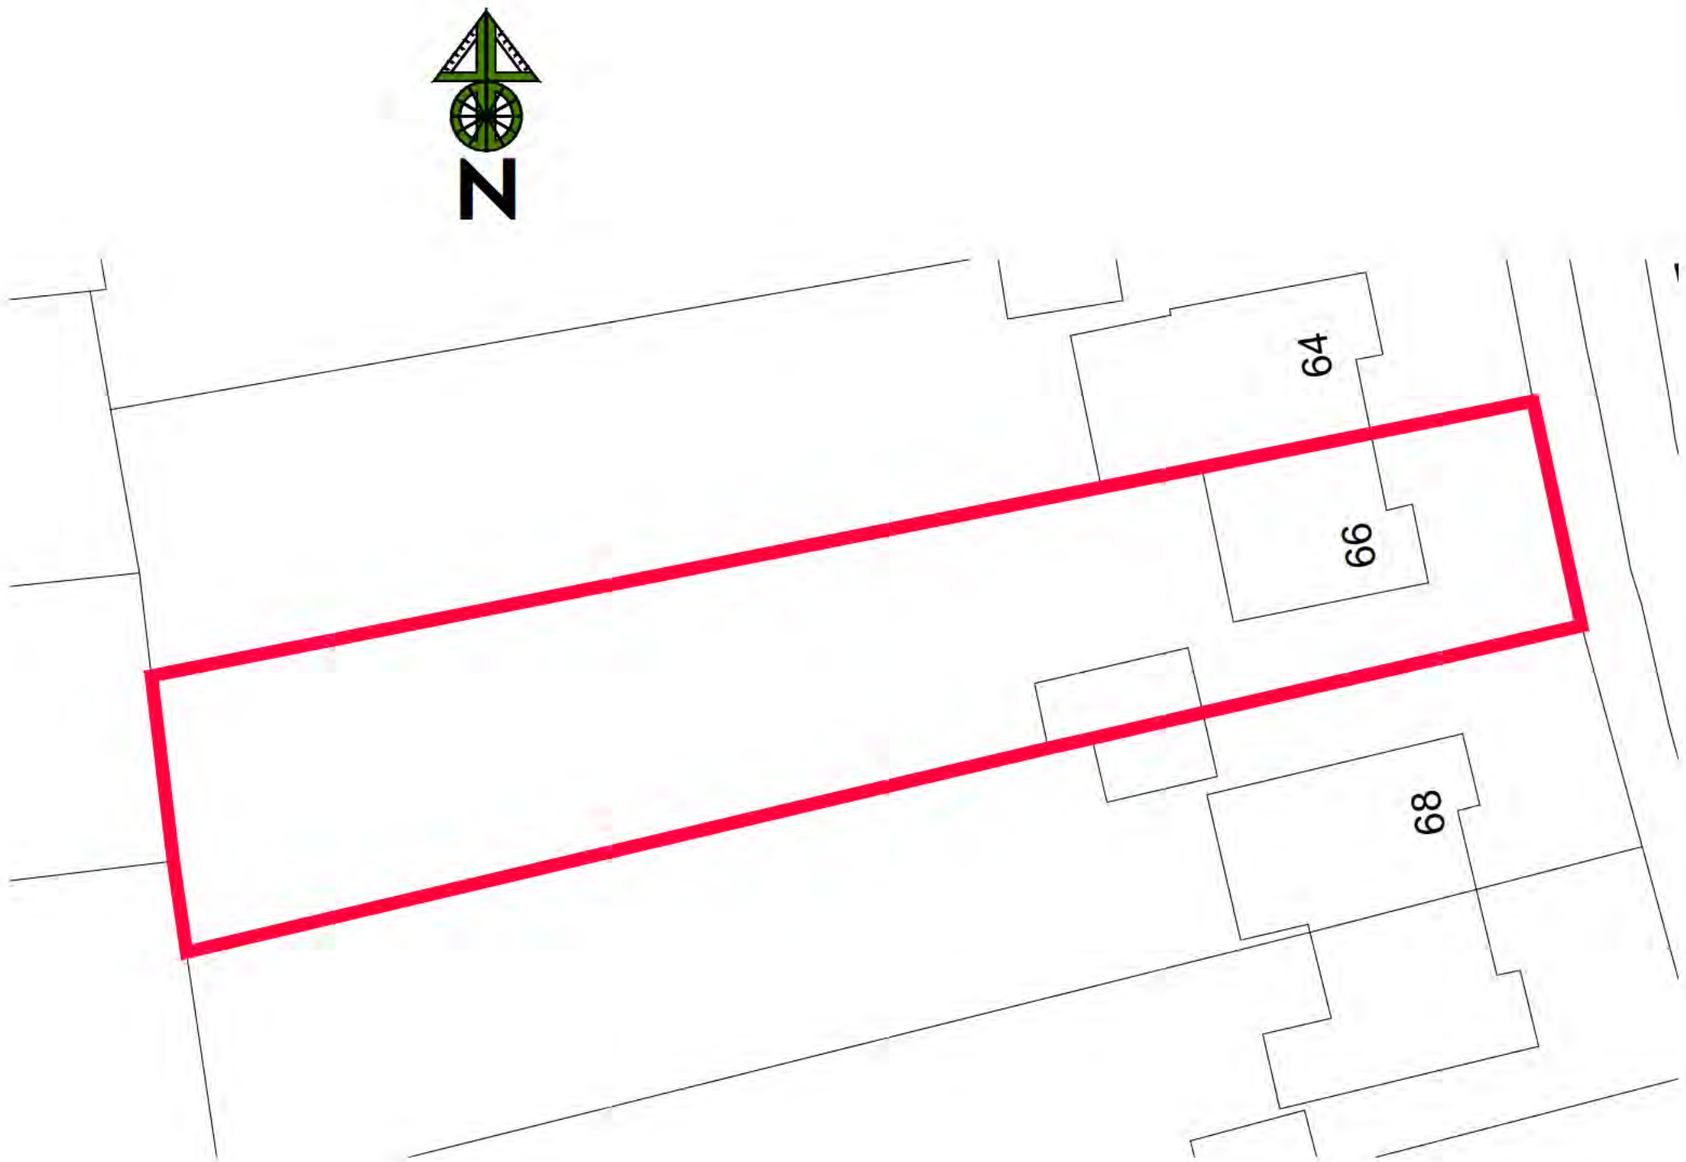

SITE LOCATION PLAN (1:1250)

0 25 50 75 100 125m

1:1250

SITE BLOCK PLAN (1:250)

0 5.0 10.0 15.0 20.0 25.0m

1:250

NOTES AND REVISIONS

All stated dimensions must be verified on site. must be advised of any discrepancies.
This drawing must be read together with the specification/Bill of Quantities and related drawings.

This drawing is for the purpose of obtaining Planning & Building Regulations Approval only. Should the contractor use them to build from then they assume full responsibility for the design.

REV	DESCRIPTION	DRWN	CHKD	DATE

Client
66 Lawrence Avenue
LGC. Herts, SG6 2EZ

Project
Single Story Rear Extension,
Loft Conversion & Internal Alterations

Drawing Title
Location & Block Plan

Existing

Scale	Date	Drawn	Checked
As Shown	June 2023	ipl	

Project No	Drawing No	Revision
LD655	E01	

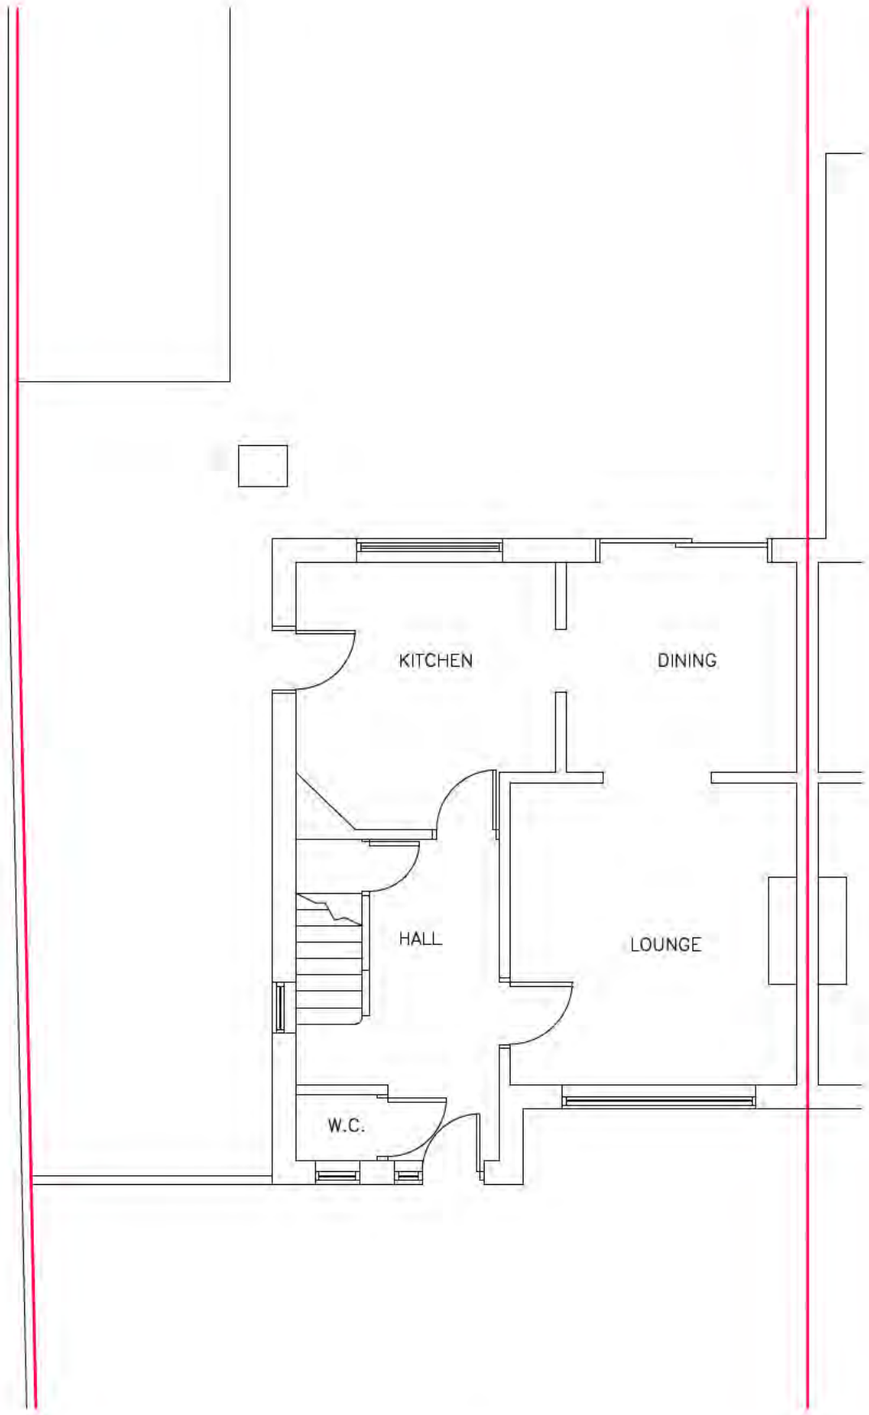

GROUND FLOOR PLAN (1:75)

0 1500 3000 4500 6000 7500mm

1:75

NOTES AND REVISIONS

All stated dimensions must be verified on site. must be advised of any discrepancies.
This drawing must be read together with the specification/Bill of Quantities and related drawings.

This drawing is for the purpose of obtaining Planning & Building Regulations Approval only. Should the contractor use them to build from then they assume full responsibility for the design.

REV	DESCRIPTION	DRWN	CHKD	DATE

Client
66 Lawrence Avenue
LGC. Herts, SG6 2EZ

Project
Single Story Rear Extension,
Loft Conversion & Internal Alterations

Drawing Title
Ground Floor Plan

Existing

Scale	Date	Drawn	Checked
As Shown	June 2023	ipl	

Project No	Drawing No	Revision
LD655	E02	

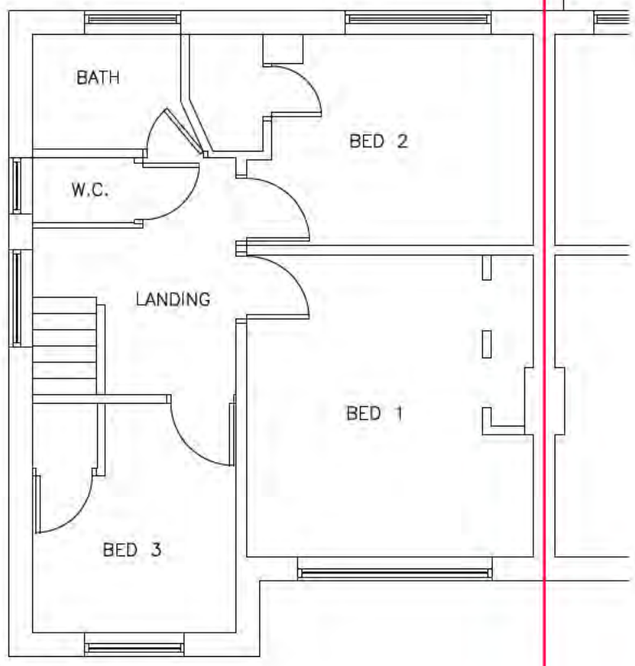

FIRST FLOOR PLAN (1:75)

0 1500 3000 4500 6000 7500mm

1:75

NOTES AND REVISIONS

All stated dimensions must be verified on site. must be advised of any discrepancies.
This drawing must be read together with the specification/Bill of Quantities and related drawings.

This drawing is for the purpose of obtaining Planning & Building Regulations Approval only. Should the contractor use them to build from then they assume full responsibility for the design.

REV	DESCRIPTION	DRWN	CHKD	DATE

Client
66 Lawrence Avenue
LGC. Herts, SG6 2EZ

Project
Single Story Rear Extension,
Loft Conversion & Internal Alterations

Drawing Title
First Floor Plan

Existing

Scale	Date	Drawn	Checked
As Shown	June 2023	ipl	

Project No	Drawing No	Revision
LD655	E03	

FRONT ELEVATION (1:75)

SIDE ELEVATION (1:75)

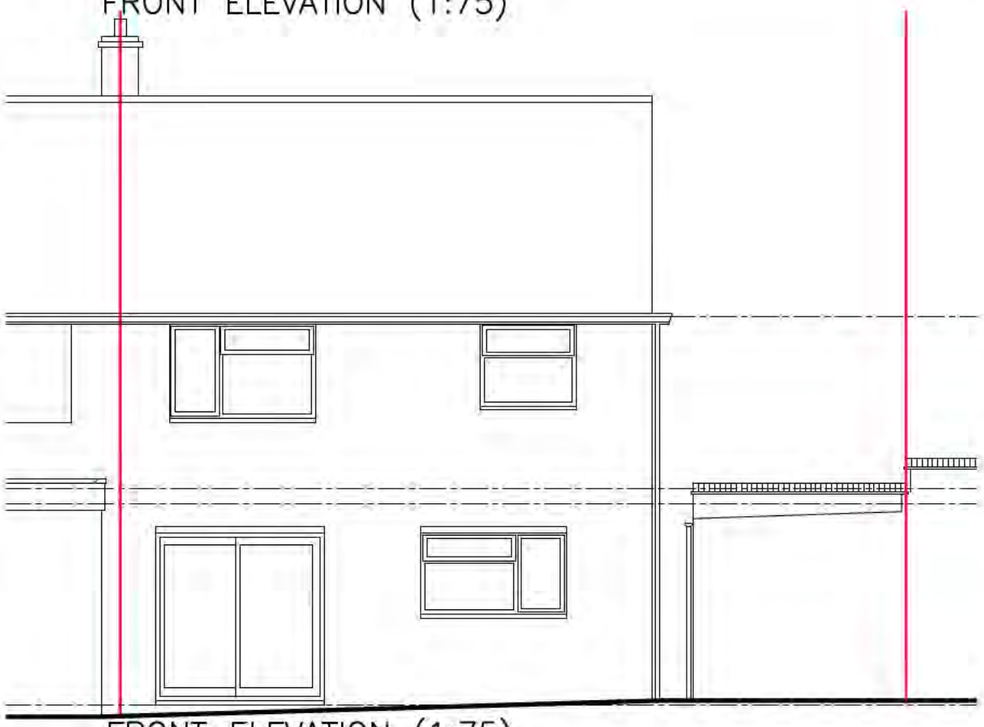

FRONT ELEVATION (1:75)

0 1500 3000 4500 6000 7500mm

1:75

NOTES AND REVISIONS

All stated dimensions must be verified on site. must be advised of any discrepancies.
This drawing must be read together with the specification/Bill of Quantities and related drawings.

This drawing is for the purpose of obtaining Planning & Building Regulations Approval only. Should the contractor use them to build from then they assume full responsibility for the design.

REV	DESCRIPTION	DRWN	CHKD	DATE

Client
66 Lawrence Avenue
LGC. Herts, SG6 2EZ

Project
Single Story Rear Extension,
Loft Conversion & Internal Alterations

Drawing Title
Elevations

Existing

Scale	Date	Drawn	Checked
As Shown	June 2023	ipl	

Project No	Drawing No	Revision
LD655	E04	

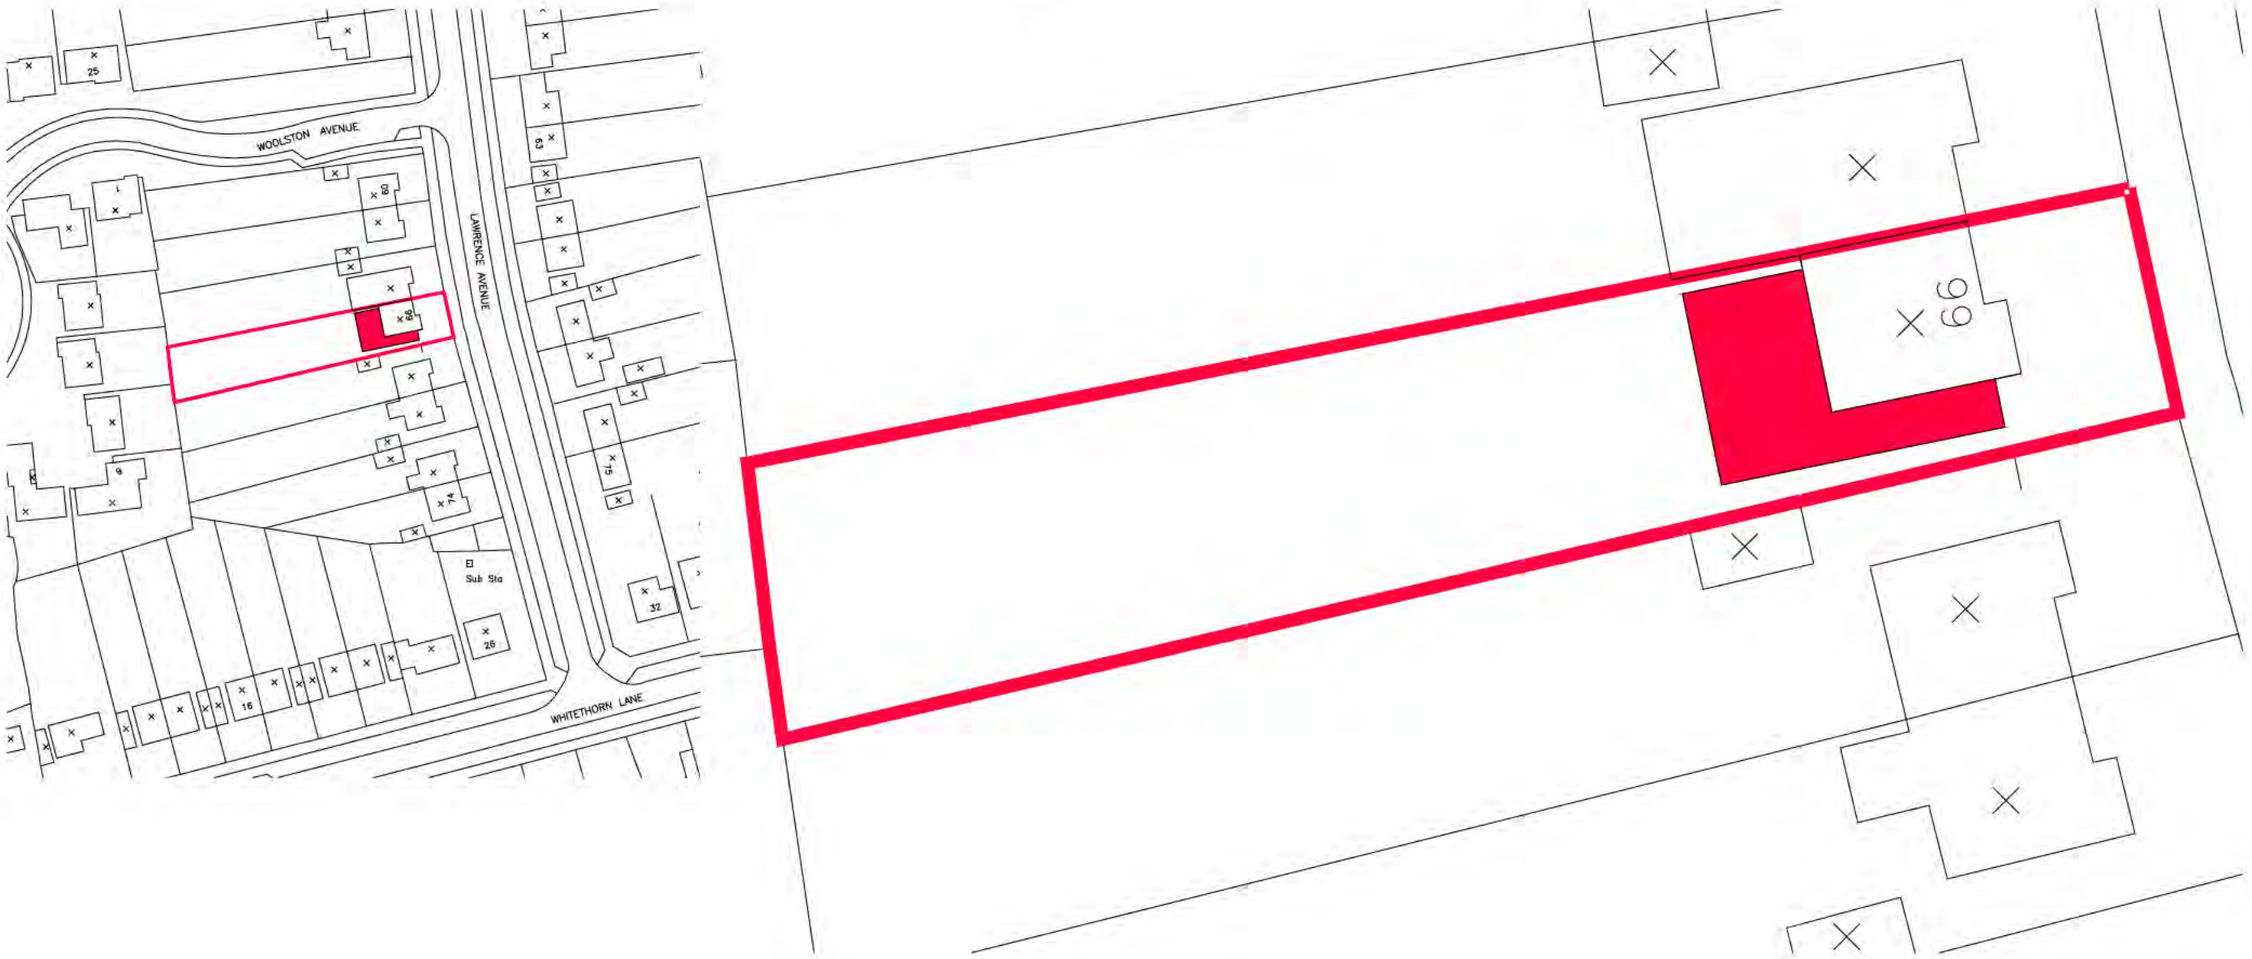

SITE LOCATION PLAN (1:1250)

0 25 50 75 100 125m

1:1250

BLOCK PLAN (1:250)

0 5.0 10.0 15.0 20.0 25.0m

1:250

NOTES AND REVISIONS

No dimensions are to be scaled from this drawing. All stated dimensions must be verified on site. must be advised of any discrepancies.
This drawing must be read together with the specification/Bill of Quantities and related drawings.

This drawing is for the purpose of obtaining Planning & Building Regulations Approval only. Should the contractor use them to build from then they assume full responsibility for the design.

REV	DESCRIPTION	DRWN	CHKD	DATE

Client
66 Lawrence Avenue
L.G.C. SG6 2EZ

Project
Single Story Side and Two Storey Rear Extensions and Internal Alterations

Drawing Title
Location & Block Plans

Proposed

Scale	Date	Drawn	Checked
As Shown	Nov 2023	KRL	

Project No	Drawing No	Revision
LD655	P01	

FRONT ELEVATION

SIDE ELEVATION TO No. 68

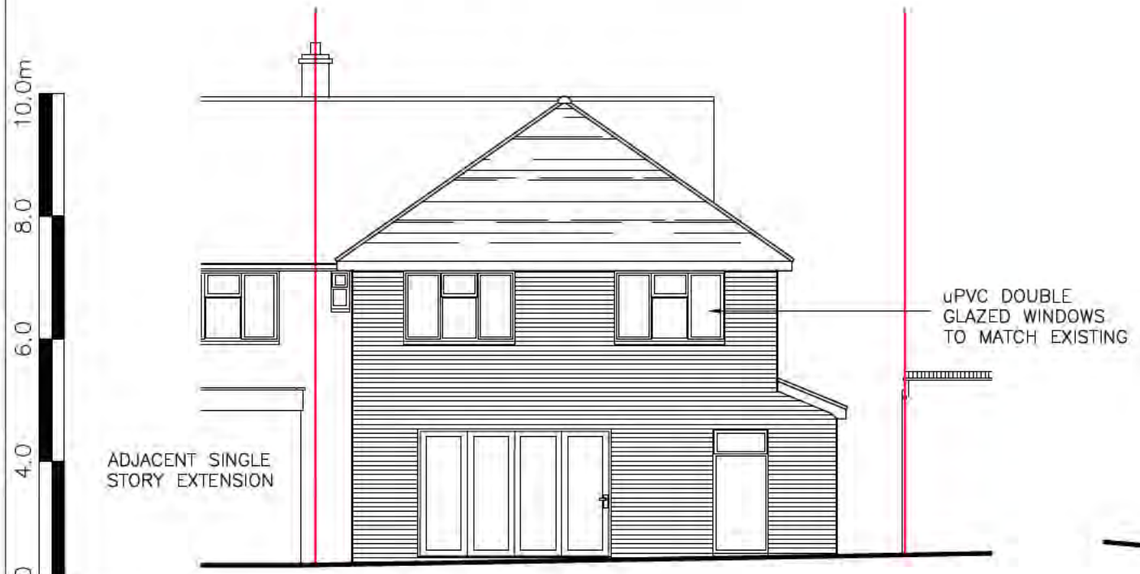

REAR ELEVATION

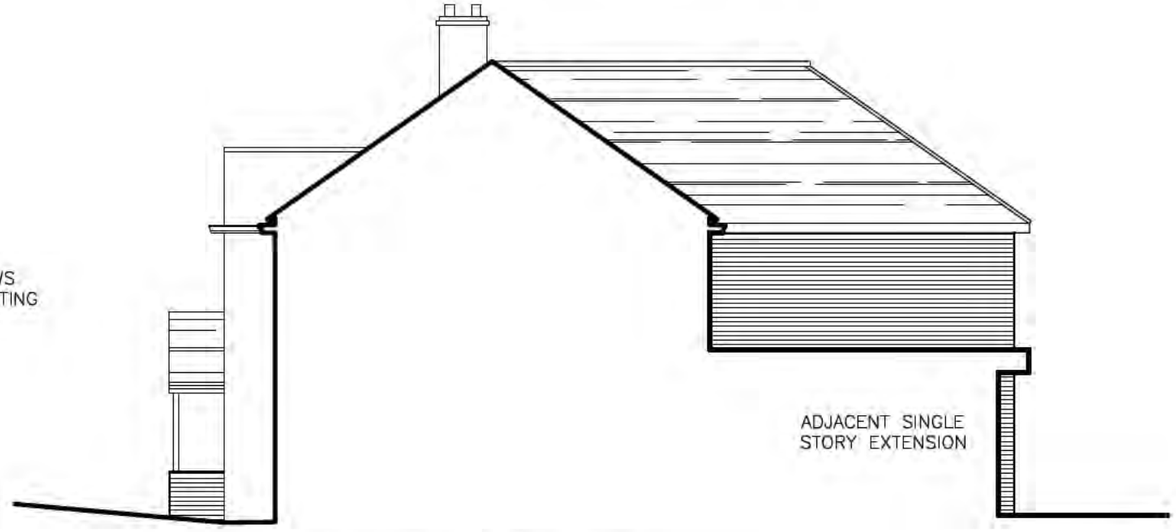

SIDE ELEVATION TO No. 64

NOTES AND REVISIONS

No dimensions are to be scaled from this drawing. All stated dimensions must be verified on site. must be advised of any discrepancies.
This drawing must be read together with the specification/Bill of Quantities and related drawings.

This drawing is for the purpose of obtaining Planning & Building Regulations Approval only. Should the contractor use them to build from then they assume full responsibility for the design.

REV	DESCRIPTION	DRWN	CHKD	DATE

Client
66 Lawrence Avenue
L.G.C. SG6 2EZ

Project
Single Story Side and
Two Storey Rear Extensions
and Internal Alterations

Drawing Title
Elevations

Proposed

Scale	Date	Drawn	Checked
As Shown	Nov 2023	KRL	

Project No	Drawing No	Revision
LD655	P03	

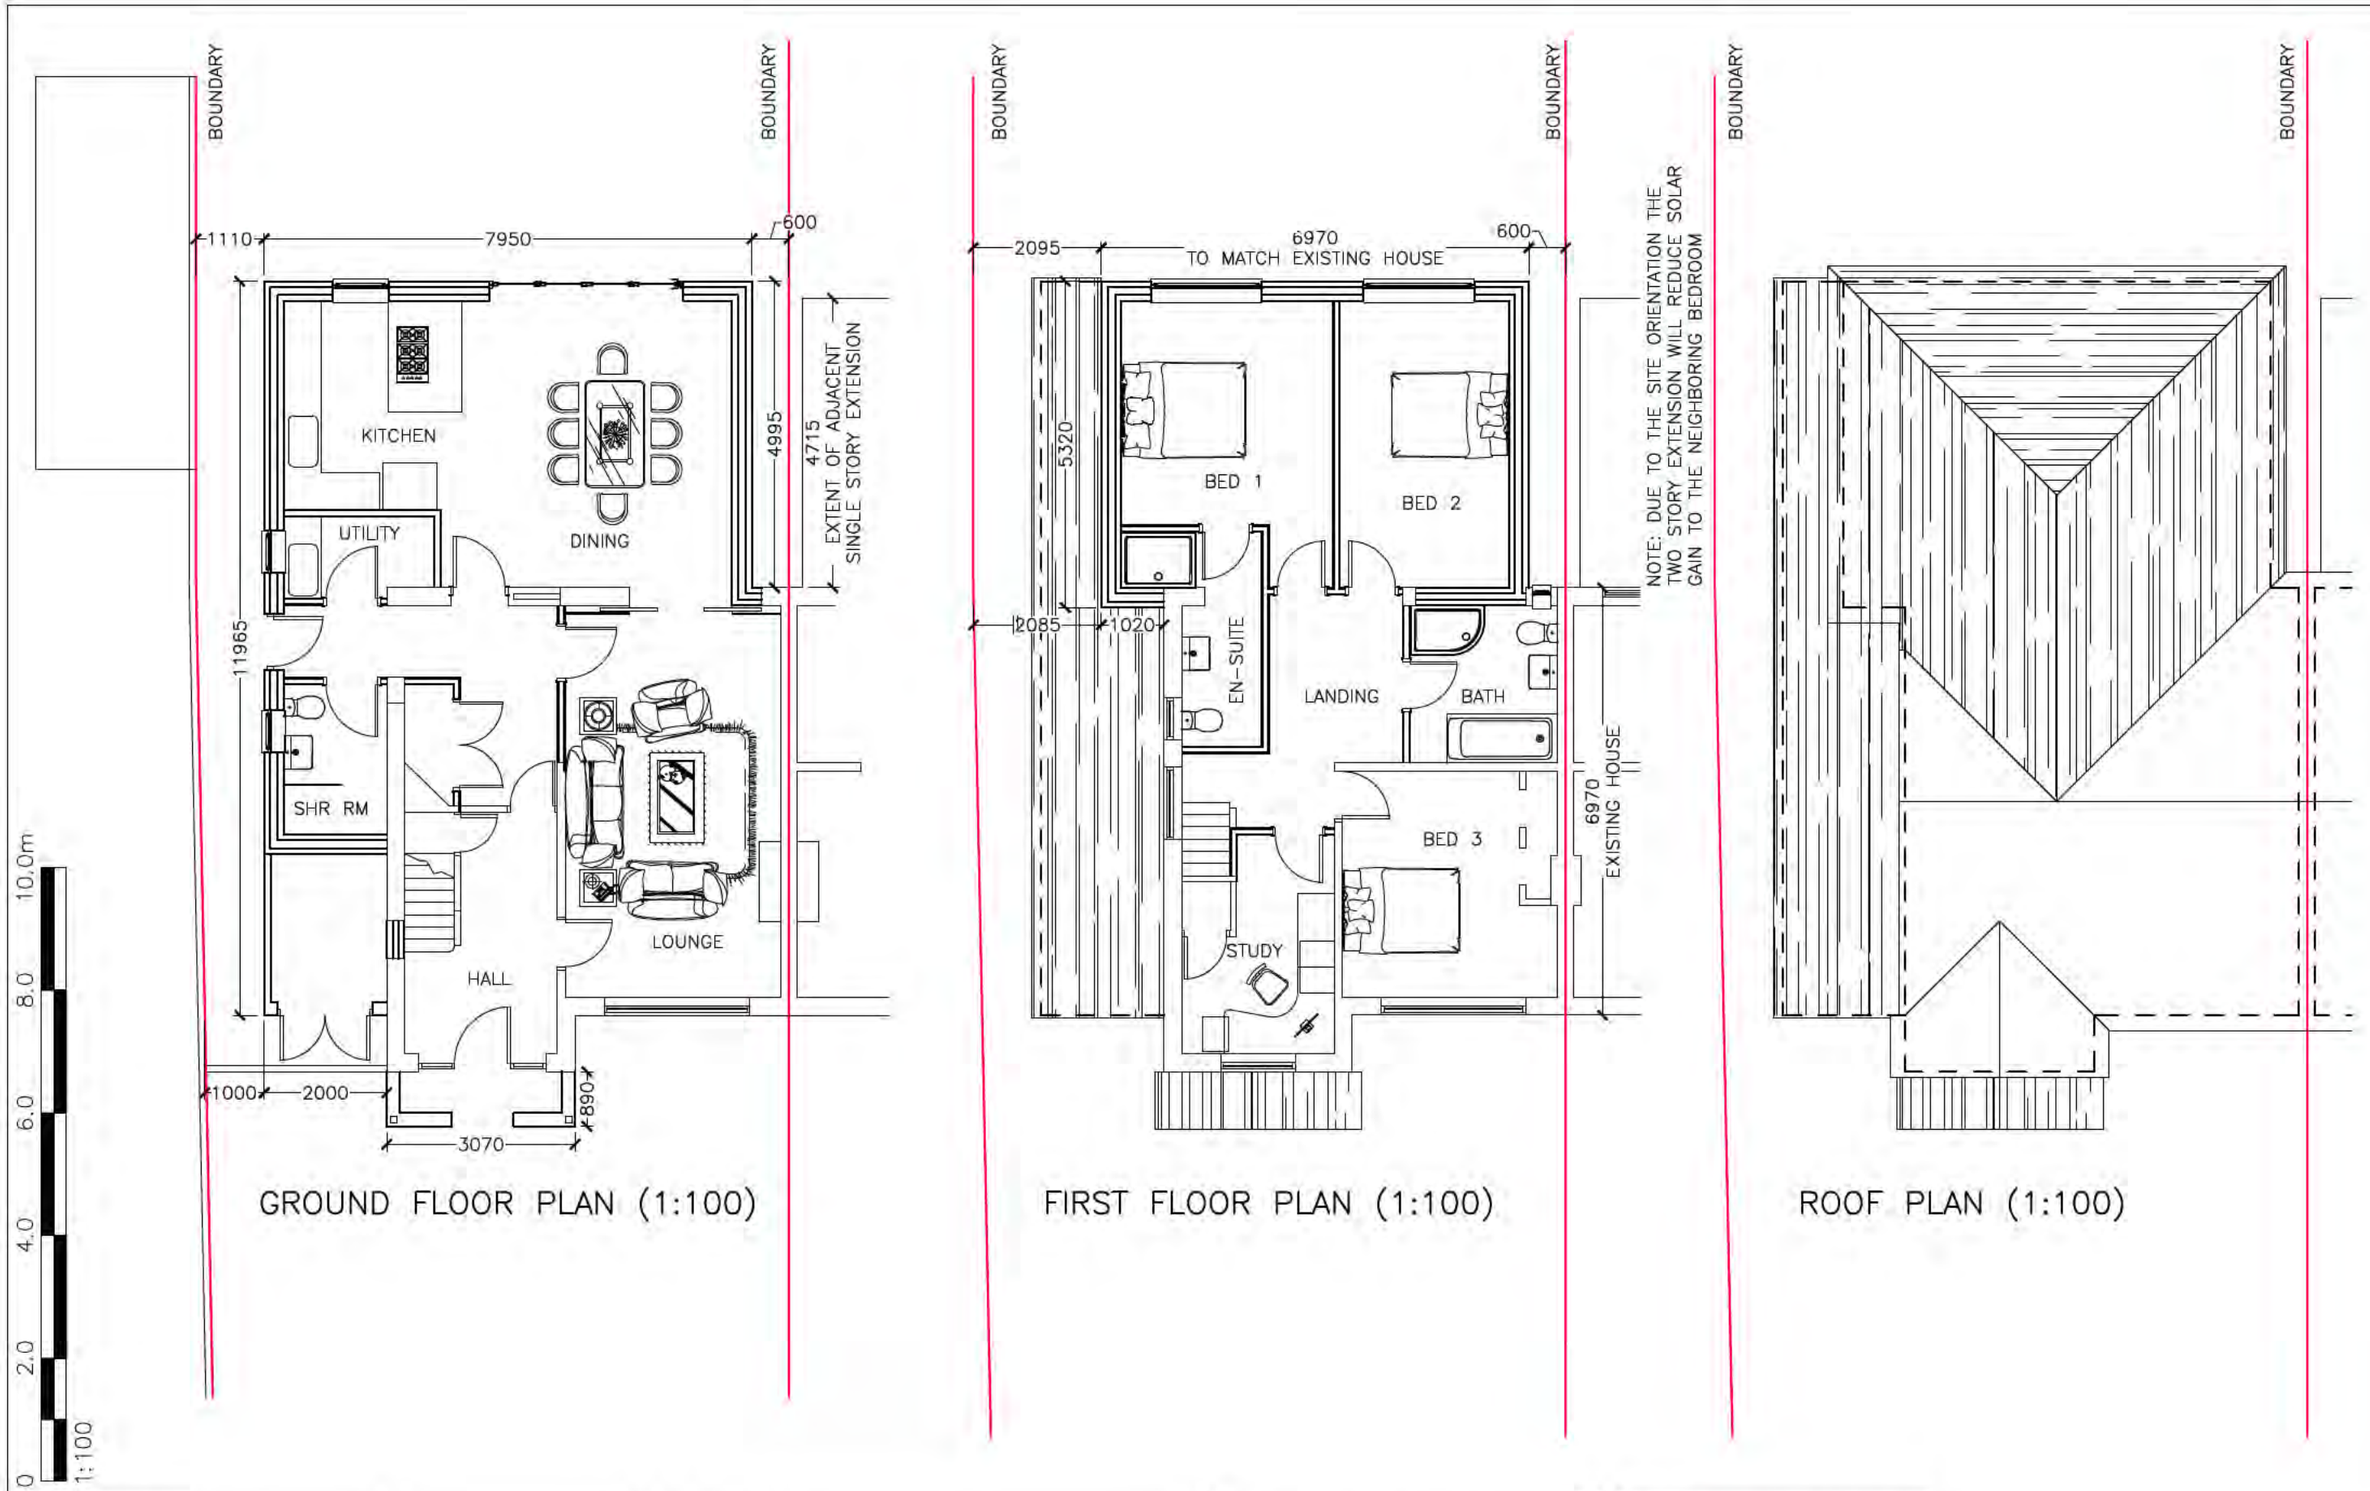

GROUND FLOOR PLAN (1:100)

FIRST FLOOR PLAN (1:100)

ROOF PLAN (1:100)

NOTES AND REVISIONS

No dimensions are to be scaled from this drawing. All stated dimensions must be verified on site. must be advised of any discrepancies.
This drawing must be read together with the specification/Bill of Quantities and related drawings.

This drawing is for the purpose of obtaining Planning & Building Regulations Approval only. Should the contractor use them to build from then they assume full responsibility for the design.

REV	DESCRIPTION	DRWN	CHKD	DATE
A	ADDITIONAL DIMENSIONS ADDED	ipl		13.11.23

Client
66 Lawrence Avenue
L.G.C. SG6 2EZ

Project
Single Story Side and Two Storey Rear Extensions and Internal Alterations

Drawing Title
Ground Floor, First Floor & Roof Plans Proposed

Scale	Date	Drawn	Checked
As Shown	Nov 2023	KRL	

Project No	Drawing No	Revision
LD655	P02	A