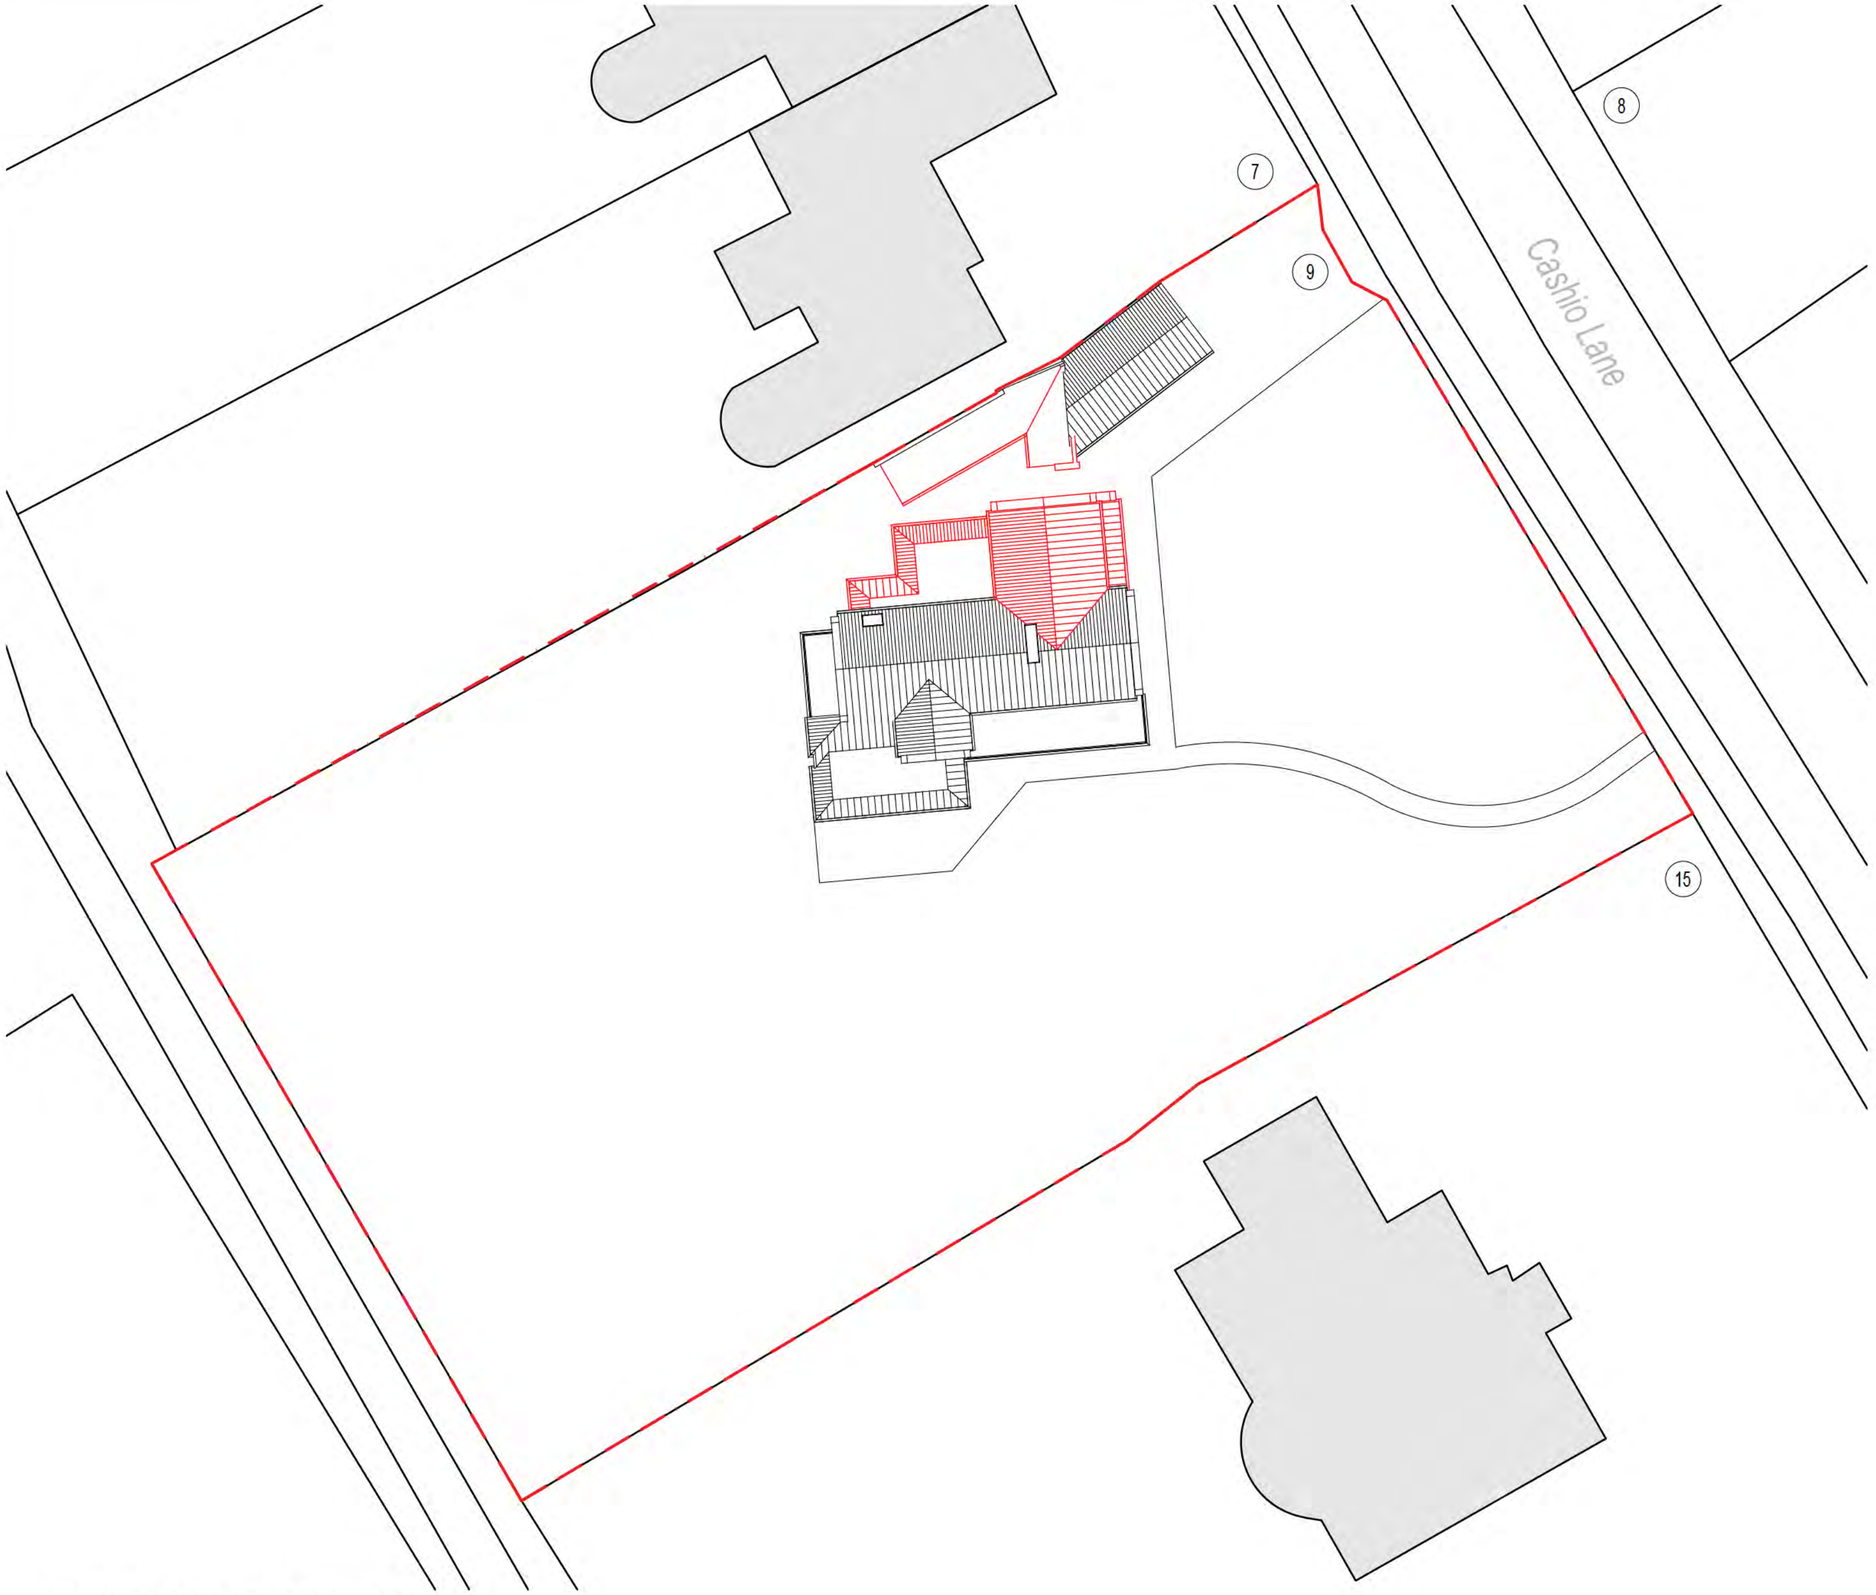

PROPOSED BLOCK PLAN @ 1 TO 200

0m 20m

1/200 SCALE

SITE LOCATION PLAN @ 1 TO 1250

Rev.	Date	Details	Drawn	Checked

Issued for:

PLANNING

Project/Client:

Proposed Extension & Garage Conversion

9 Cashio Lane

Project No:

Dwg No: A010 Rev:

Scale: As Indicated

Drawing:

Site & Location Plans

North:

Drawn By: Date:

Checked By: Date:

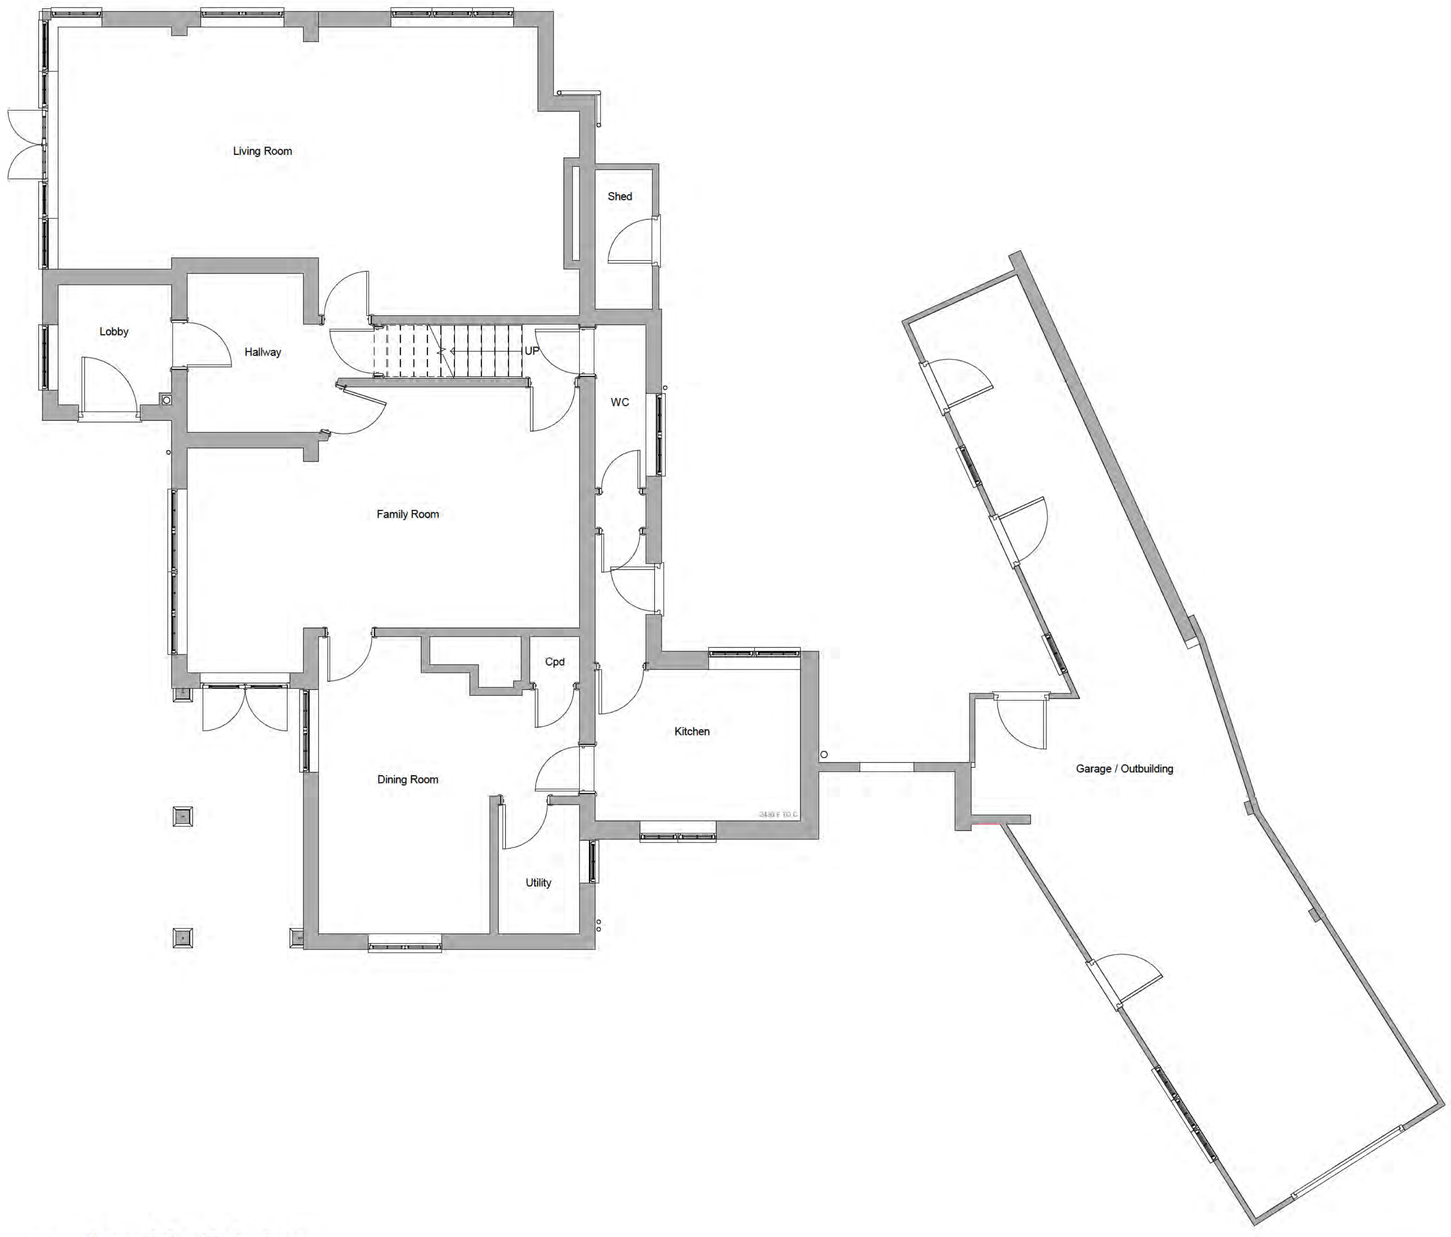

1 Level 0 - Existing

1 : 50

0 1 to 50 5m

Rev	Date	Details	Drawn	Checked

Issued for:

Project/Client: 9 Cashio Lane	Project No: Project Number
	Dwg No: A100
	Rev:
Drawing: Existing Ground Floor Plan	Scale: 1 : 50 @A1
	Drawn By: Author Date:
	Checked By: Checker Date:

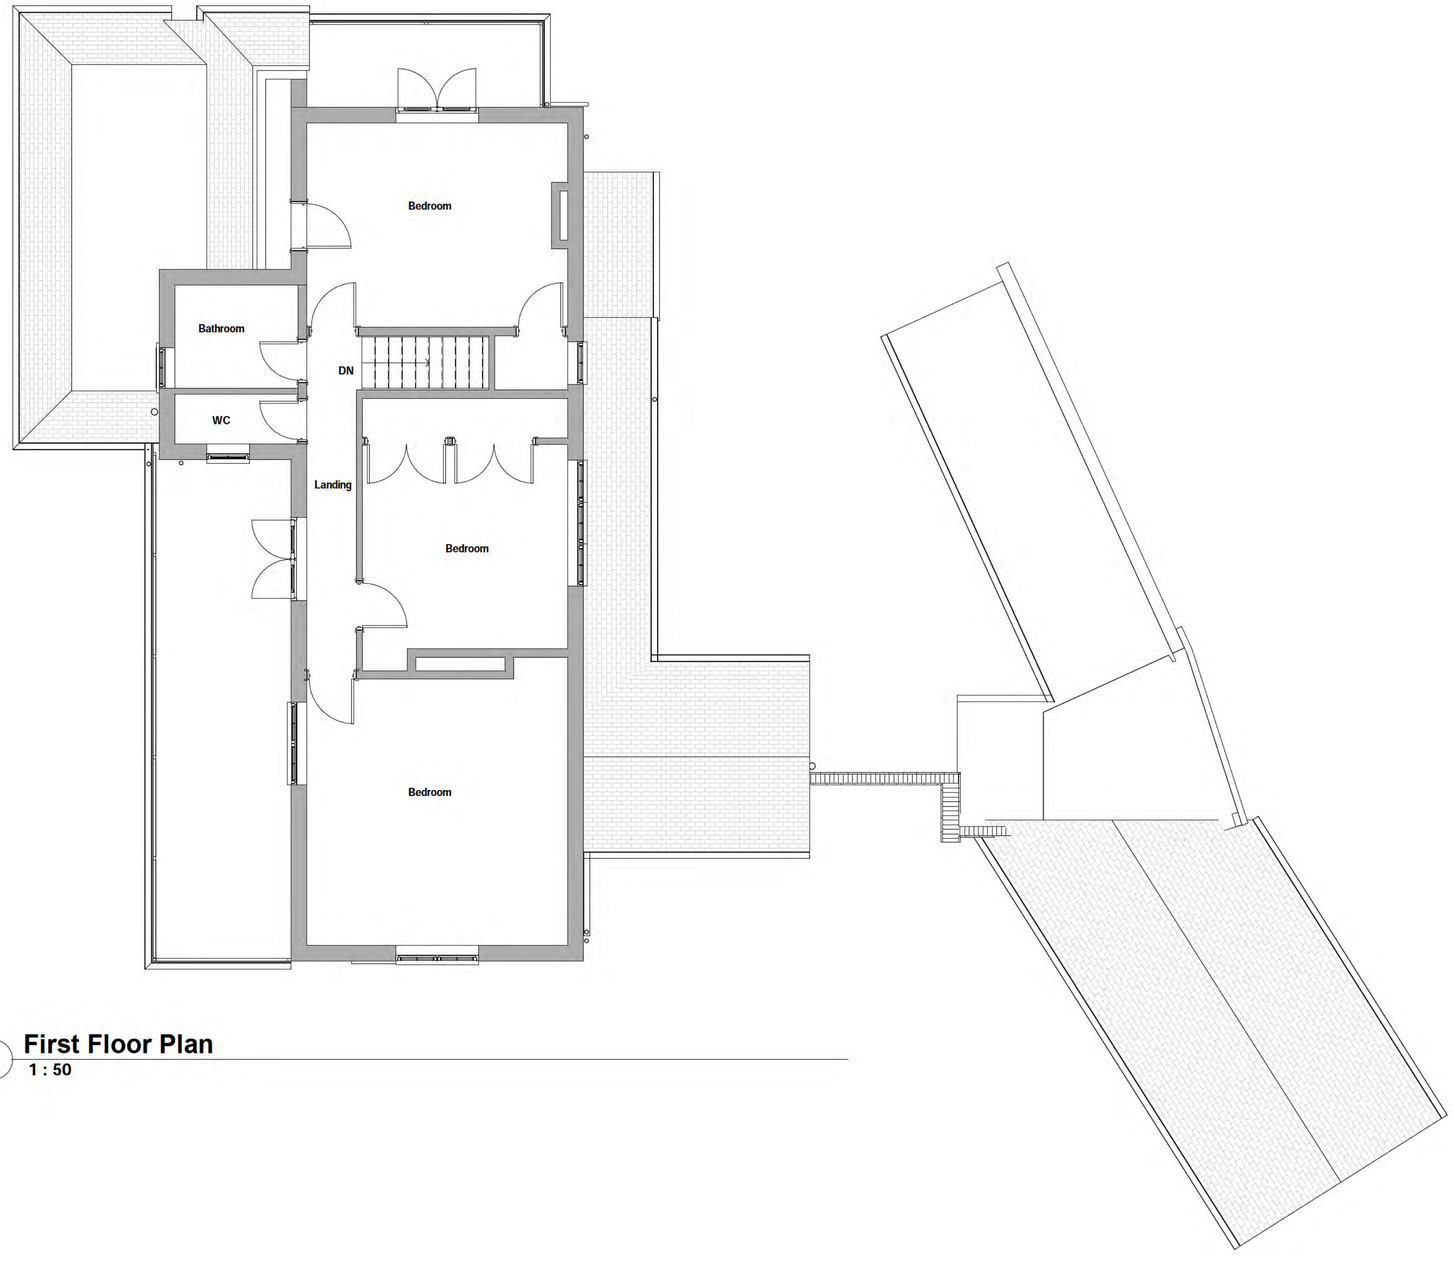

1 First Floor Plan
1 : 50

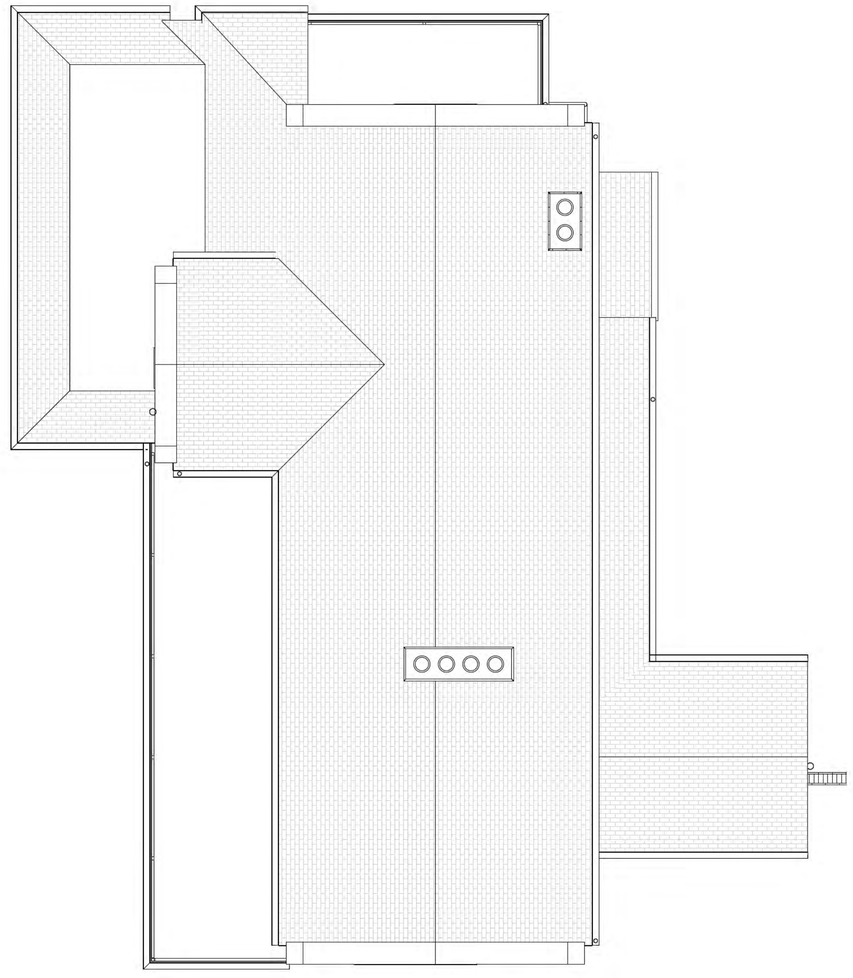

2 Roof Plan
1 : 50

0 1 to 50 5m

Rev	Date	Details	Drawn	Checked

Issued for:

Project/Client: 9 Cashio Lane	Project No: ---
	Dwg No: A101
	Rev:
Drawing: Existing First Floor and Roof Plans	Scale: 1 : 50 @A1
	Drawn By: Author Date:
	Checked By: Checker Date:

1 Front Elevation - Existing
1 : 50

2 Side 1 Elevation - Existing
1 : 50

3 Rear Elevation - Existing
1 : 50

4 Side 2 Elevation - Existing
1 : 50

0 1 to 50 5m

Rev	Date	Details	Drawn	Checked

Issued for:

Project/Client:
9 Cashio Lane

Project No:
Project Number

Dwg No:
A102

Rev:

Drawing:
Existing Elevations

Scale:
1 : 50 @A1

Drawn By: Date:
Author

Checked By: Date:
Checker

1 Outbuilding Existing Front Elevation
1 : 50

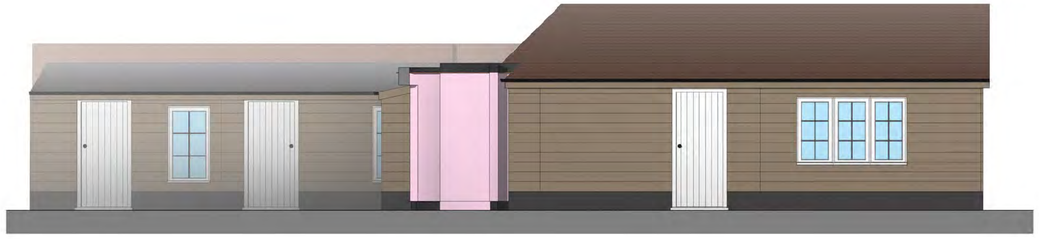

2 Outbuilding Existing Side Elevation 1
1 : 50

3 Outbuilding Existing Rear Elevation
1 : 50

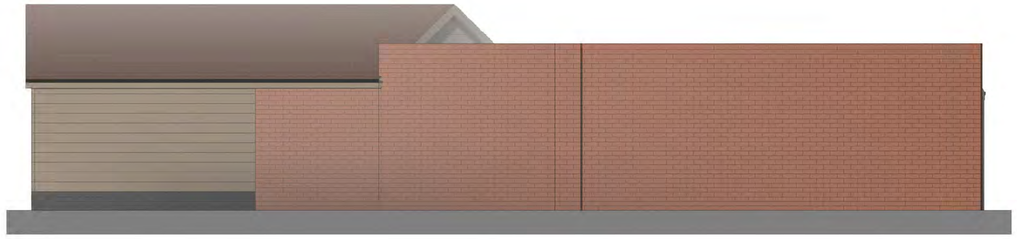

4 Outbuilding Existing Side Elevation 2
1 : 50

0 1 to 50 5m

Rev	Date	Details	Drawn	Checked

Issued for:

Project/Client:
9 Cashio Lane

Project No:

Dwg No:
A103

Rev:

Drawing:
Existing Outbuilding Elevations

Scale:
1 : 50 @A1

Drawn By: Author Date:

Checked By: Checker Date:

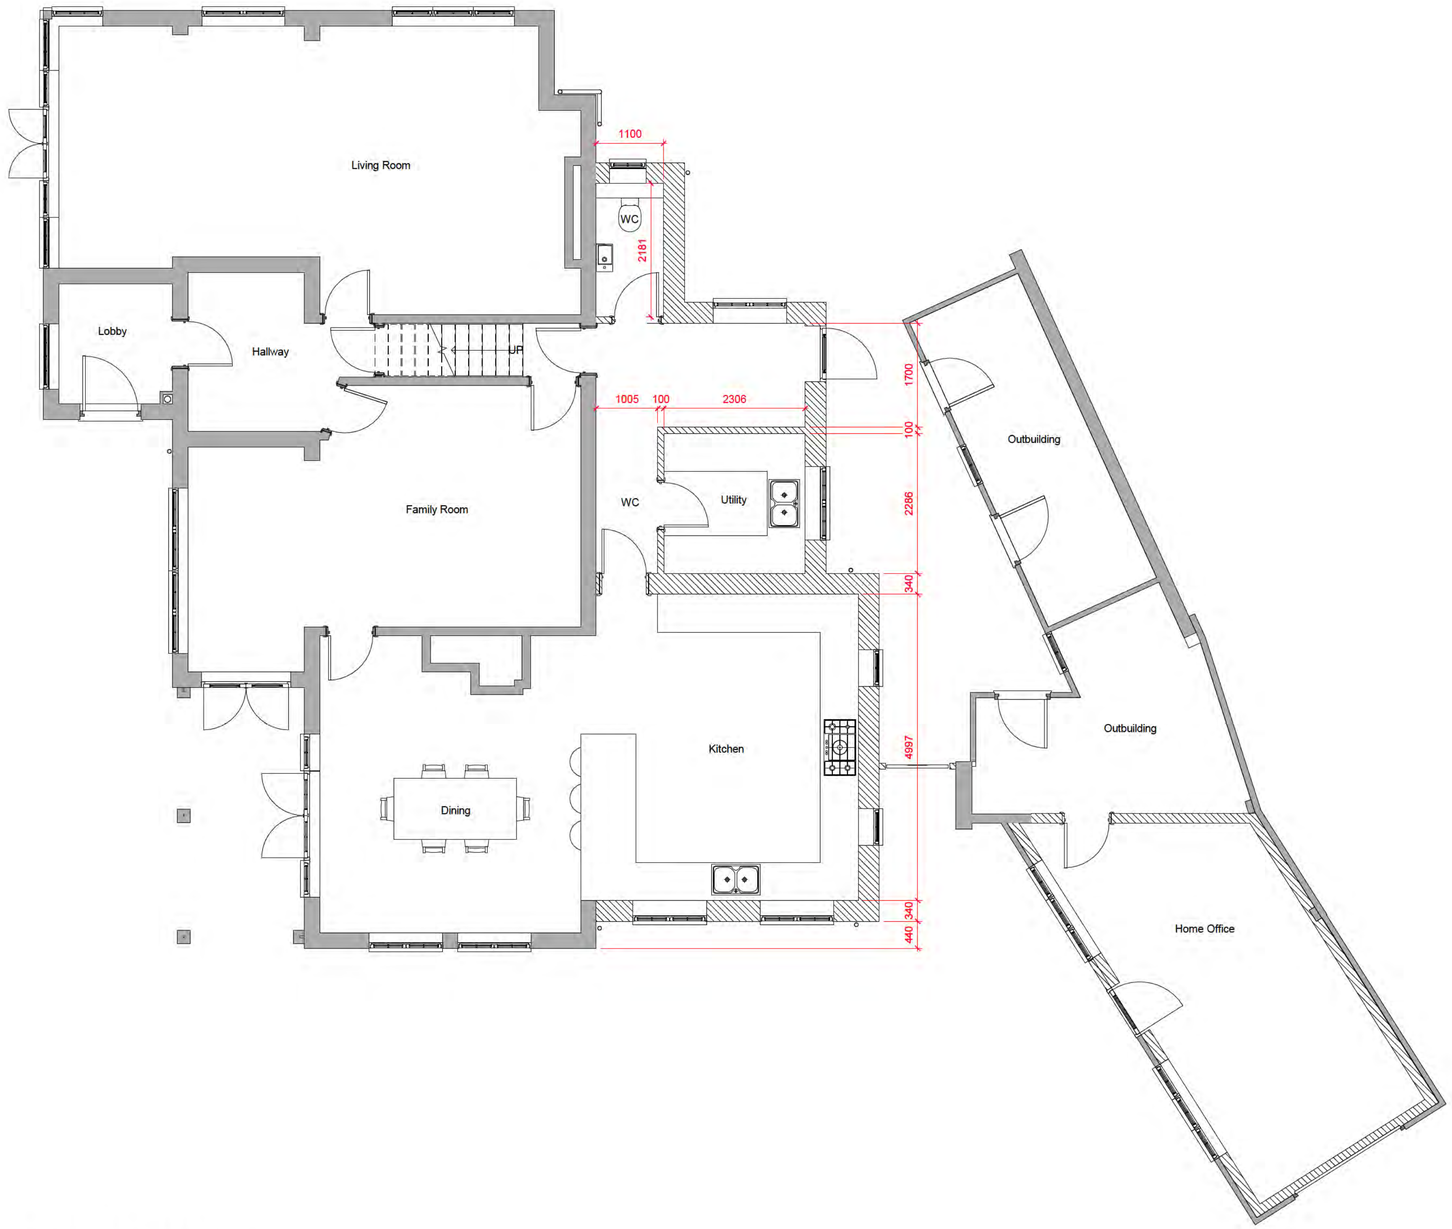

1 GROUND FLOOR PLAN
1 : 50

LEGEND:

- Existing construction to be retained.
- Existing construction to be demolished.
- Proposed new construction.

EXTERNAL MATERIALS:

External Walls	- Roughcast Render over brick plinth to match existing.
Flat Roof	- Dark grey EPDM
Pitched Roof	- Plain tiles to match existing.
Fascia	- Painted timber to match existing.
Windows	- Flush casement UPVC
Doors	- Flush casement UPVC
Rainwater Goods	- Black UPVC to match existing.

0 1 to 50 5m

Rev	Date	Details	Drawn	Checked

Issued for:

Project/Client:
9 Cashio Lane

Project No:

Dwg No:
A105

Rev:

Drawing:
Proposed Ground Floor Plan

Scale:
1 : 50 @A1

Drawn By:
Author

Date:

Checked By:
Checker

Date:

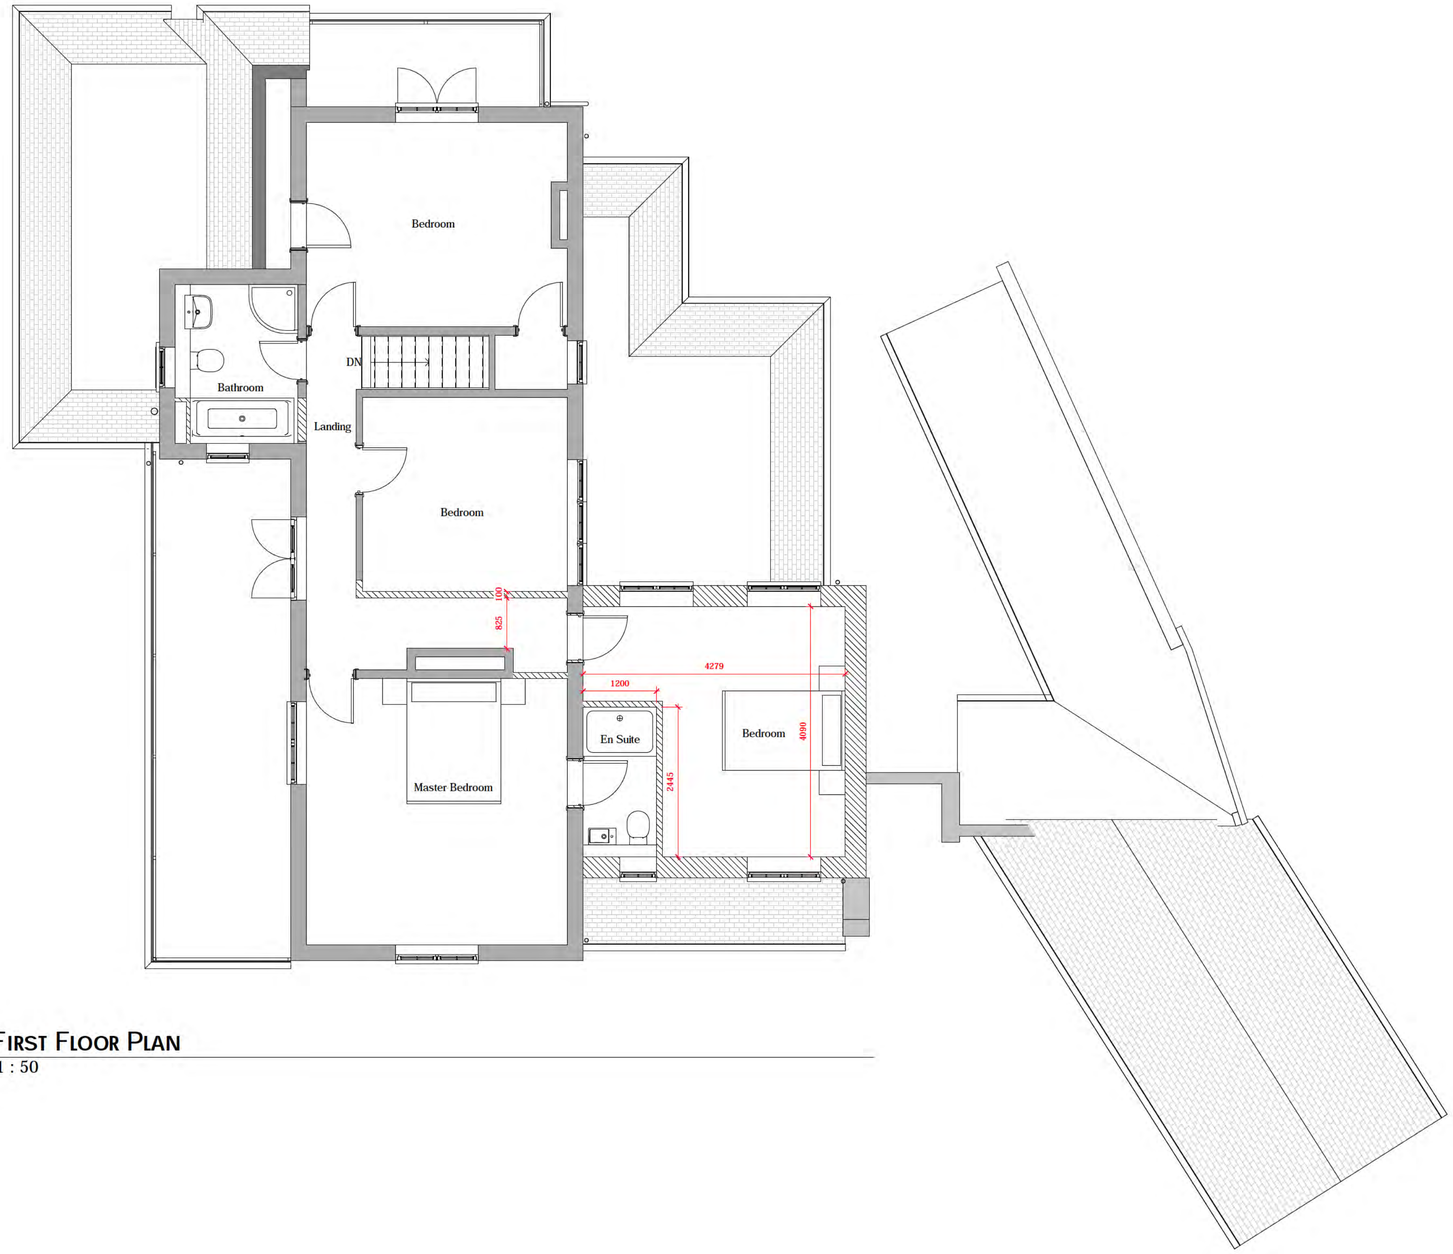

1 First Floor Plan
1 : 50

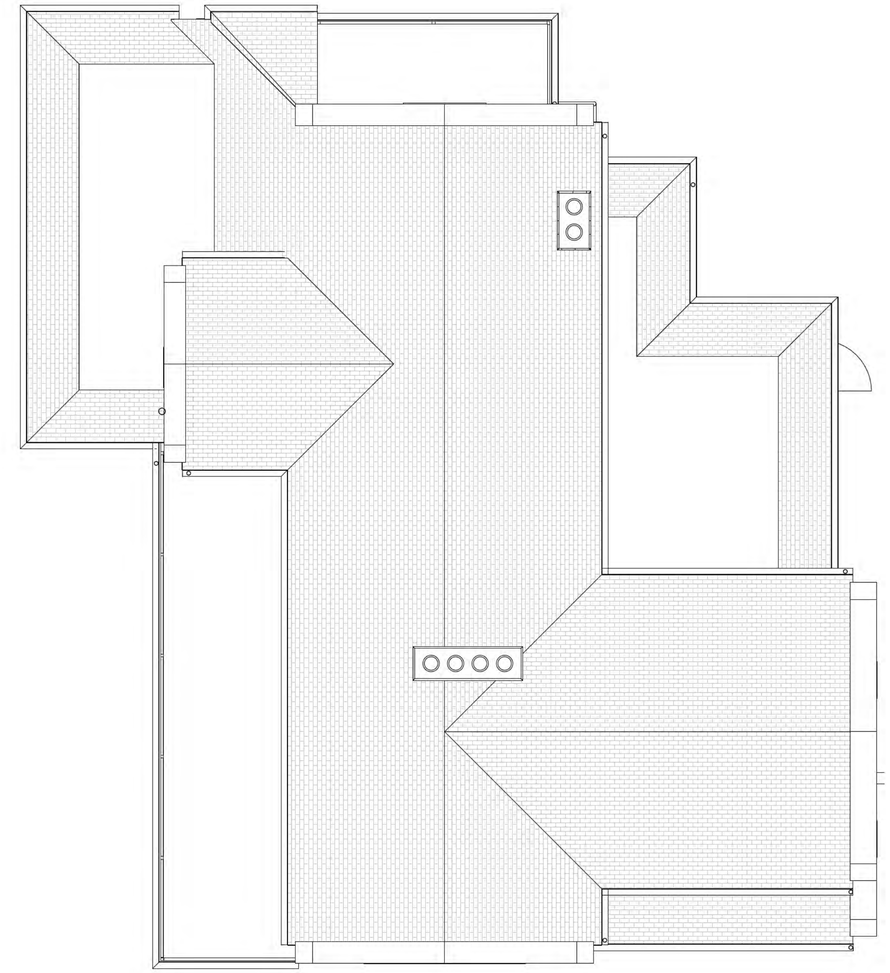

2 Roof Plan
1 : 50

0 1 to 50 5m

Rev	Date	Details	Drawn	Checked

Issued for:

Project/Client: 9 Cashio Lane	Project No: ---
	Dwg No: A106
	Rev:
Drawing: Proposed First Floor and Roof Plan	Scale: 1 : 50 @A1
	Drawn By: Author Date:
	Checked By: Checker Date:

LEGEND:

- Existing construction to be retained.
- Existing construction to be demolished.
- Proposed new construction.

EXTERNAL MATERIALS:

External Walls	- Roughcast Render over brick plinth to match existing.
Flat Roof	- Dark grey EPDM
Pitched Roof	- Plain tiles to match existing.
Fascia	- Painted timber to match existing.
Windows	- Flush casement UPVC
Doors	- Flush casement UPVC
Rainwater Goods	- Black UPVC to match existing.

1 Front Elevation - Proposed
1 : 50

2 Side 1 Elevation - Proposed
1 : 50

3 Rear Elevation - Proposed
1 : 50

4 Side 2 Elevation - Proposed
1 : 50

EXTERNAL MATERIALS:

External Walls	- Roughcast Render over brick plinth to match existing.
Flat Roof	- Dark grey EPDM
Pitched Roof	- Plain tiles to match existing.
Fascia	- Painted timber to match existing.
Windows	- Flush casement UPVC
Doors	- Flush casement UPVC
Rainwater Goods	- Black UPVC to match existing.

0 1 to 50 5m

Rev	Date	Details	Drawn	Checked

Issued for:

Project/Client:
9 Cashio Lane

Project No:

Dwg No:
A107

Rev:

Drawing:
Proposed Elevations

Scale:
1 : 50 @A1

Drawn By:
Author

Date:

Checked By:
Checker

Date:

1 Outbuilding Proposed Front Elevation
1 : 50

2 Outbuilding Proposed Side Elevation 1
1 : 50

3 Outbuilding Proposed Rear Elevation
1 : 50

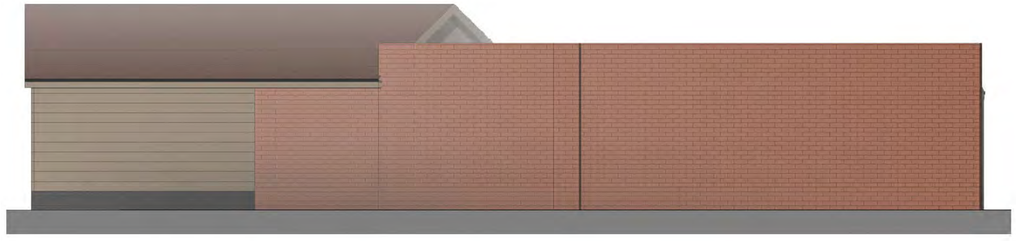

4 Outbuilding Proposed Side Elevation 2
1 : 50

0 1 to 50 5m

Rev	Date	Details	Drawn	Checked

Issued for:

Project/Client:
9 Cashio Lane

Project No:

Dwg No:
A108

Rev:

Drawing:
Outbuilding Elevations

Scale:
1 : 50 @A1

Drawn By: Date:
Author

Checked By: Date:
Checker