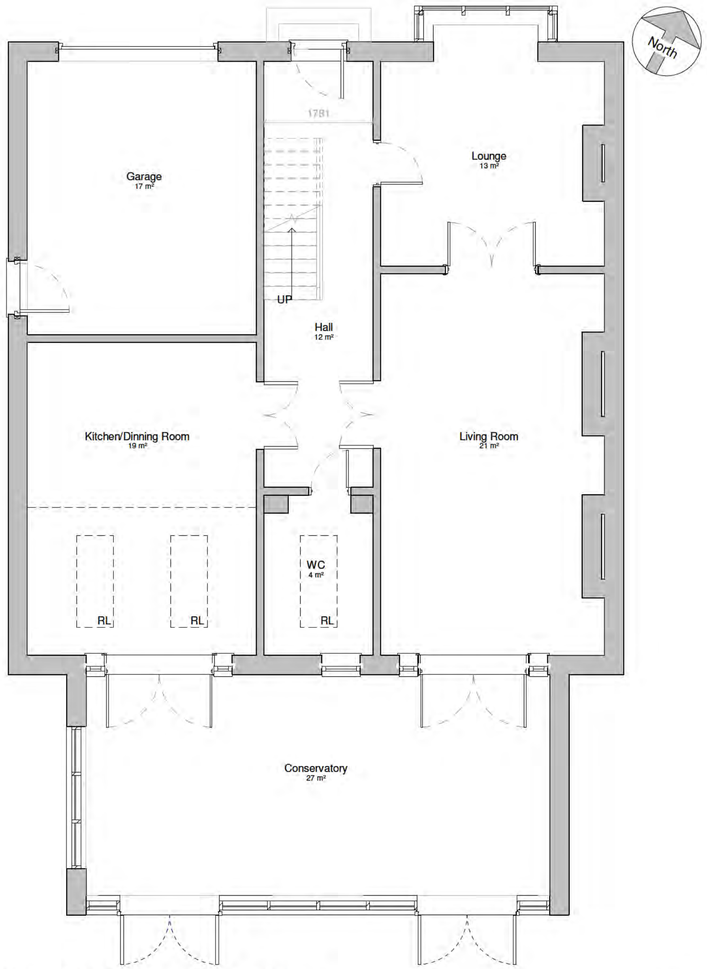

1 Ground Floor - As Existing
1 : 50

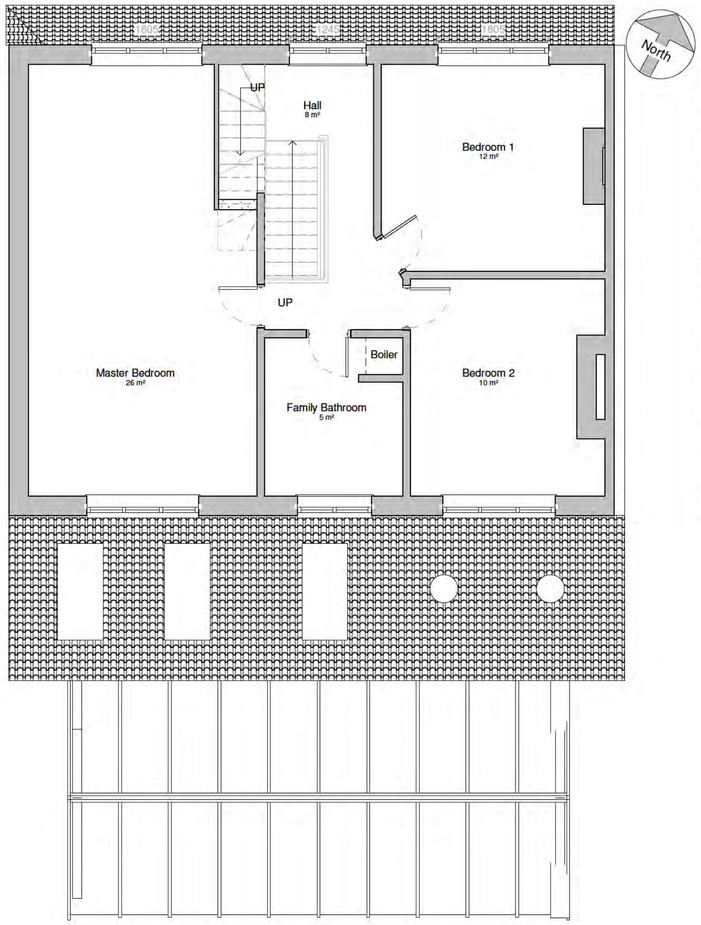

2 First Floor - As Existing
1 : 50

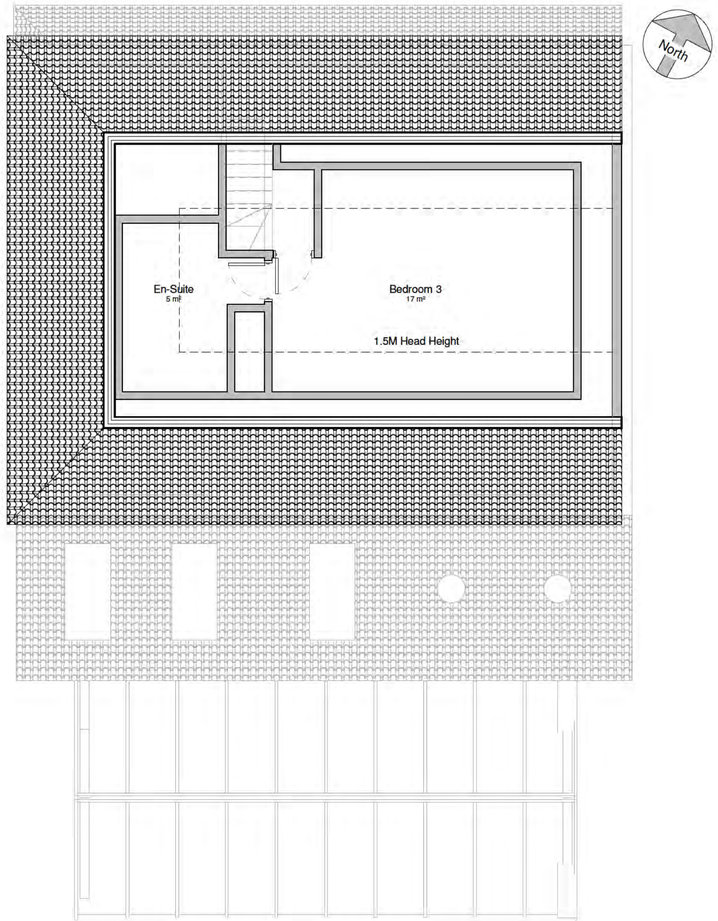

3 Second Floor - As Existing
1 : 50

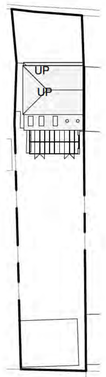

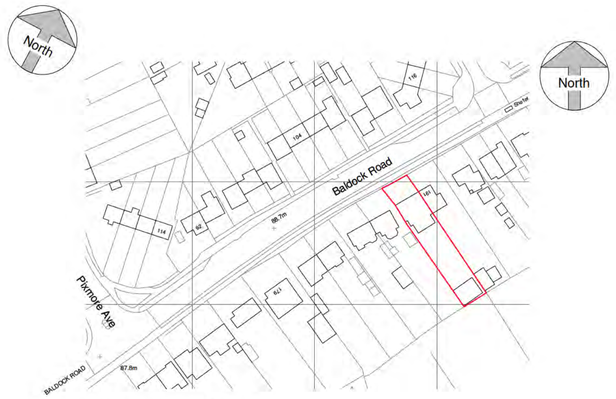

Location Plan
1 : 1250

4 Block Plan - As Existing
1 : 500

5 Existing Side (SW) Elevation
1 : 100

6 Existing Front (SE) Elevation
1 : 100

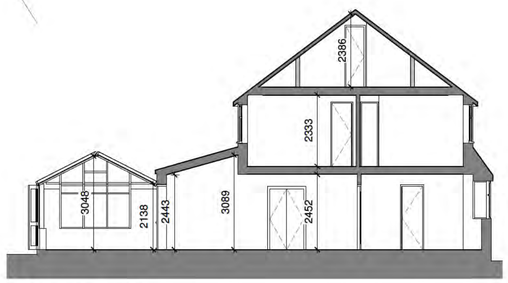

9 Section 1
1 : 100

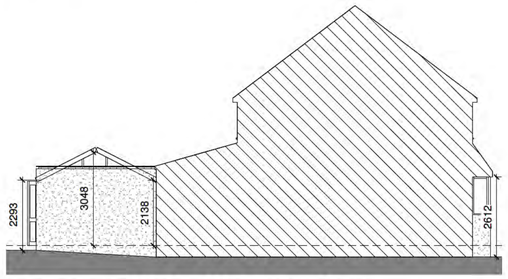

8 Existing Side (NE) Elevation
1 : 100

7 Existing Rear (NW) Elevation
1 : 100

0m 25m 50m 75m 100m 125m
VISUAL SCALE 1:1250 @ A1
0m 10m 20m 30m 40m 50m
VISUAL SCALE 1:500 @ A1
0m 4m 8m 12m 16m 20m
VISUAL SCALE 1:200 @ A1
0m 2m 4m 6m 8m 10m
VISUAL SCALE 1:100 @ A1
0m 1m 2m 3m 4m 5m
VISUAL SCALE 1:50 @ A1

Revision Number	Revision Description	Revision Date	Issued by
	Revision		

Planning

Status:

Dimensions, areas and levels where given are only approximate and subject to site survey.
All dimensions are to be checked on site. Figured dimensions only are to be taken from this drawing.
This drawing is to be read in conjunction with all relevant consultants and/or specialists drawings/documents and any discrepancies or variations are to be notified to the Architect before the affected work commences. This drawing is copyright and remains the property of the Architects.

Project:
189 Baldock Road, Letchworth, SG6 2EJ

Client:

Drawing name:
As Existing

Scale: As indicated A1	Drawing number	Revision
Date: 02 - 23	23003 - 001	
Drawn by: JT		

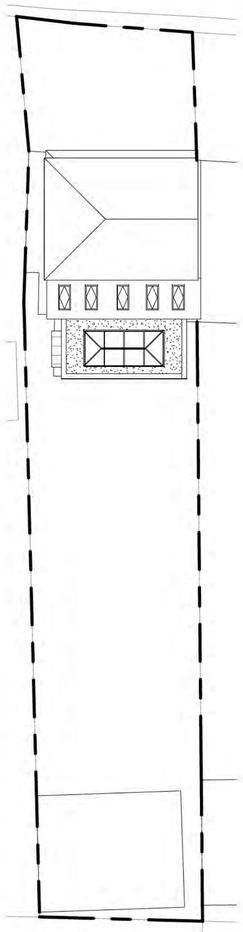

1 **Block Plan - As Proposed**
1 : 200

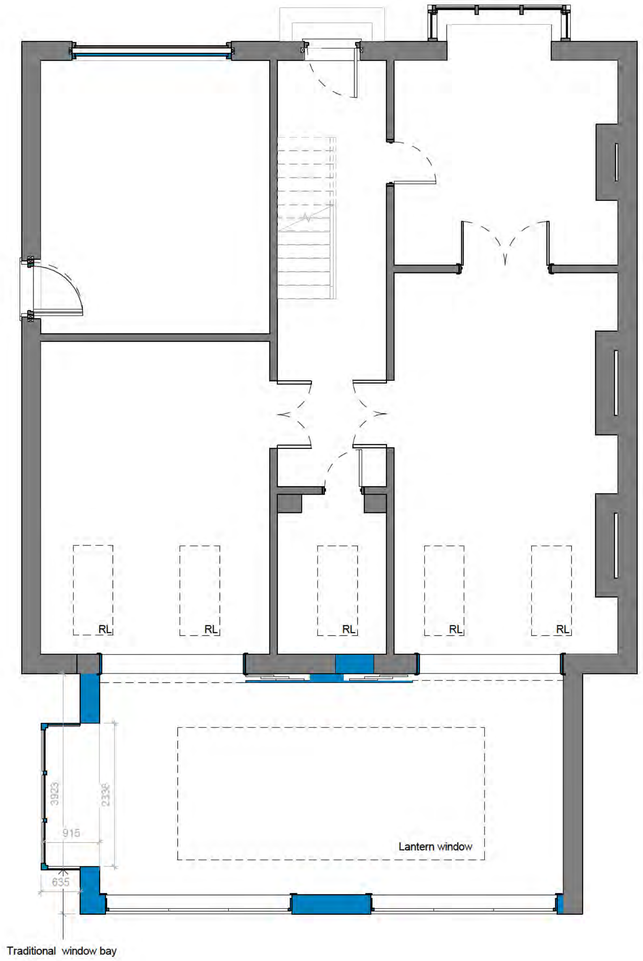

2 **Ground Floor - As Proposed**
1 : 50

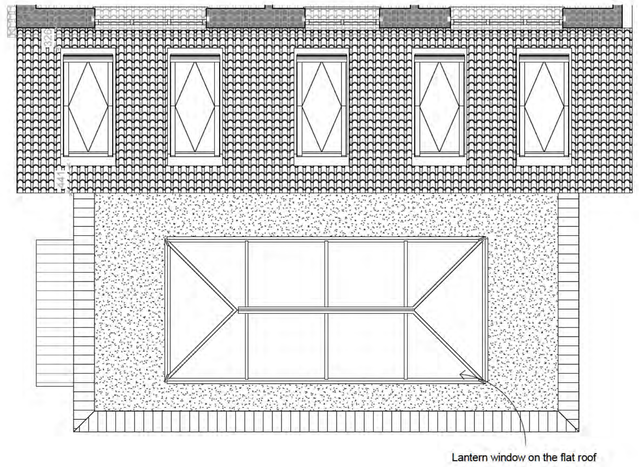

3 **First Floor - As Proposed**
1 : 50

4 **Proposed Rear (NW) Elevation**
1 : 100

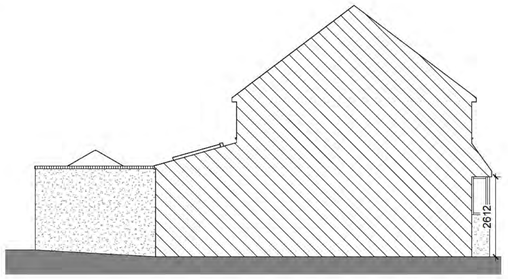

5 **Proposed Side (NE) Elevation**
1 : 100

6 **Proposed Front (SE) Elevation**
1 : 50

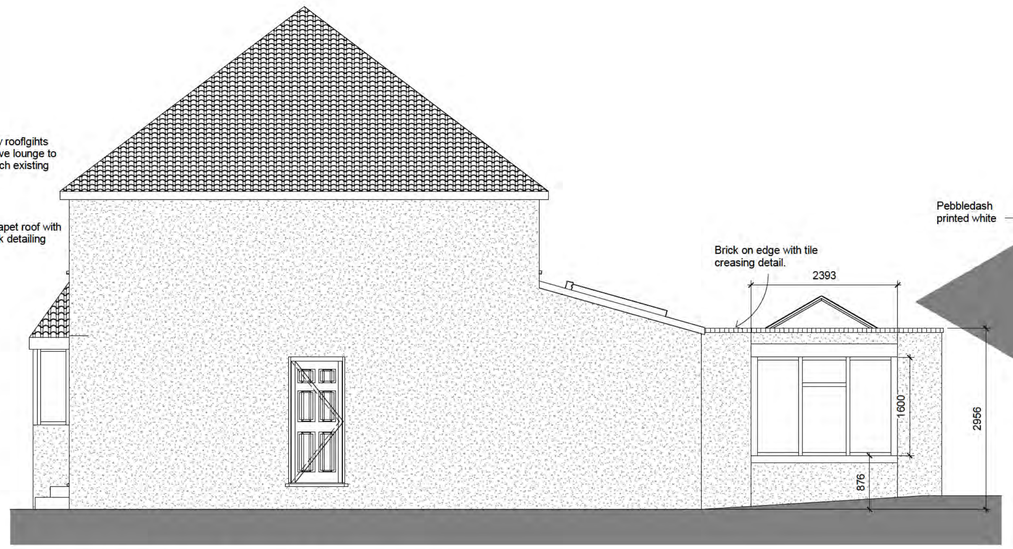

7 **Proposed Side (SW) Elevation**
1 : 50

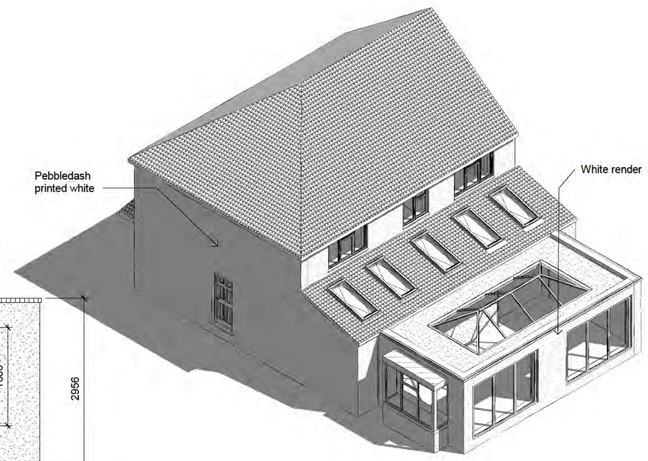

8 **{3D}**

MATERIALS

Roof
Felt roof
Walls
White rendered
Doors
White framed aluminium door
Windows
UPVC white framed windows.
Flush casements.

White Render

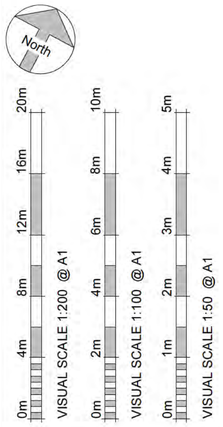

Revision Number	Revision Description	Revision Date	Issued by
	Revision		

Planning

Status:

Dimensions, areas and levels where given are only approximate and subject to site survey.
All dimensions are to be checked on site. Figured dimensions only are to be taken from this drawing.
This drawing is to be read in conjunction with all relevant consultants and/or specialists drawings/documents and any discrepancies or variations are to be notified to the Architect before the affected work commences. This drawing is copyright and remains the property of the Architects.

Project:
189 Baldock Road, Letchworth, SG6 2EJ

Client:

Drawing name:
As Proposed

Scale: As indicatedA1	Drawing number	Revision
Date: 03- 23	23003 - 011	
Drawn by: KR		