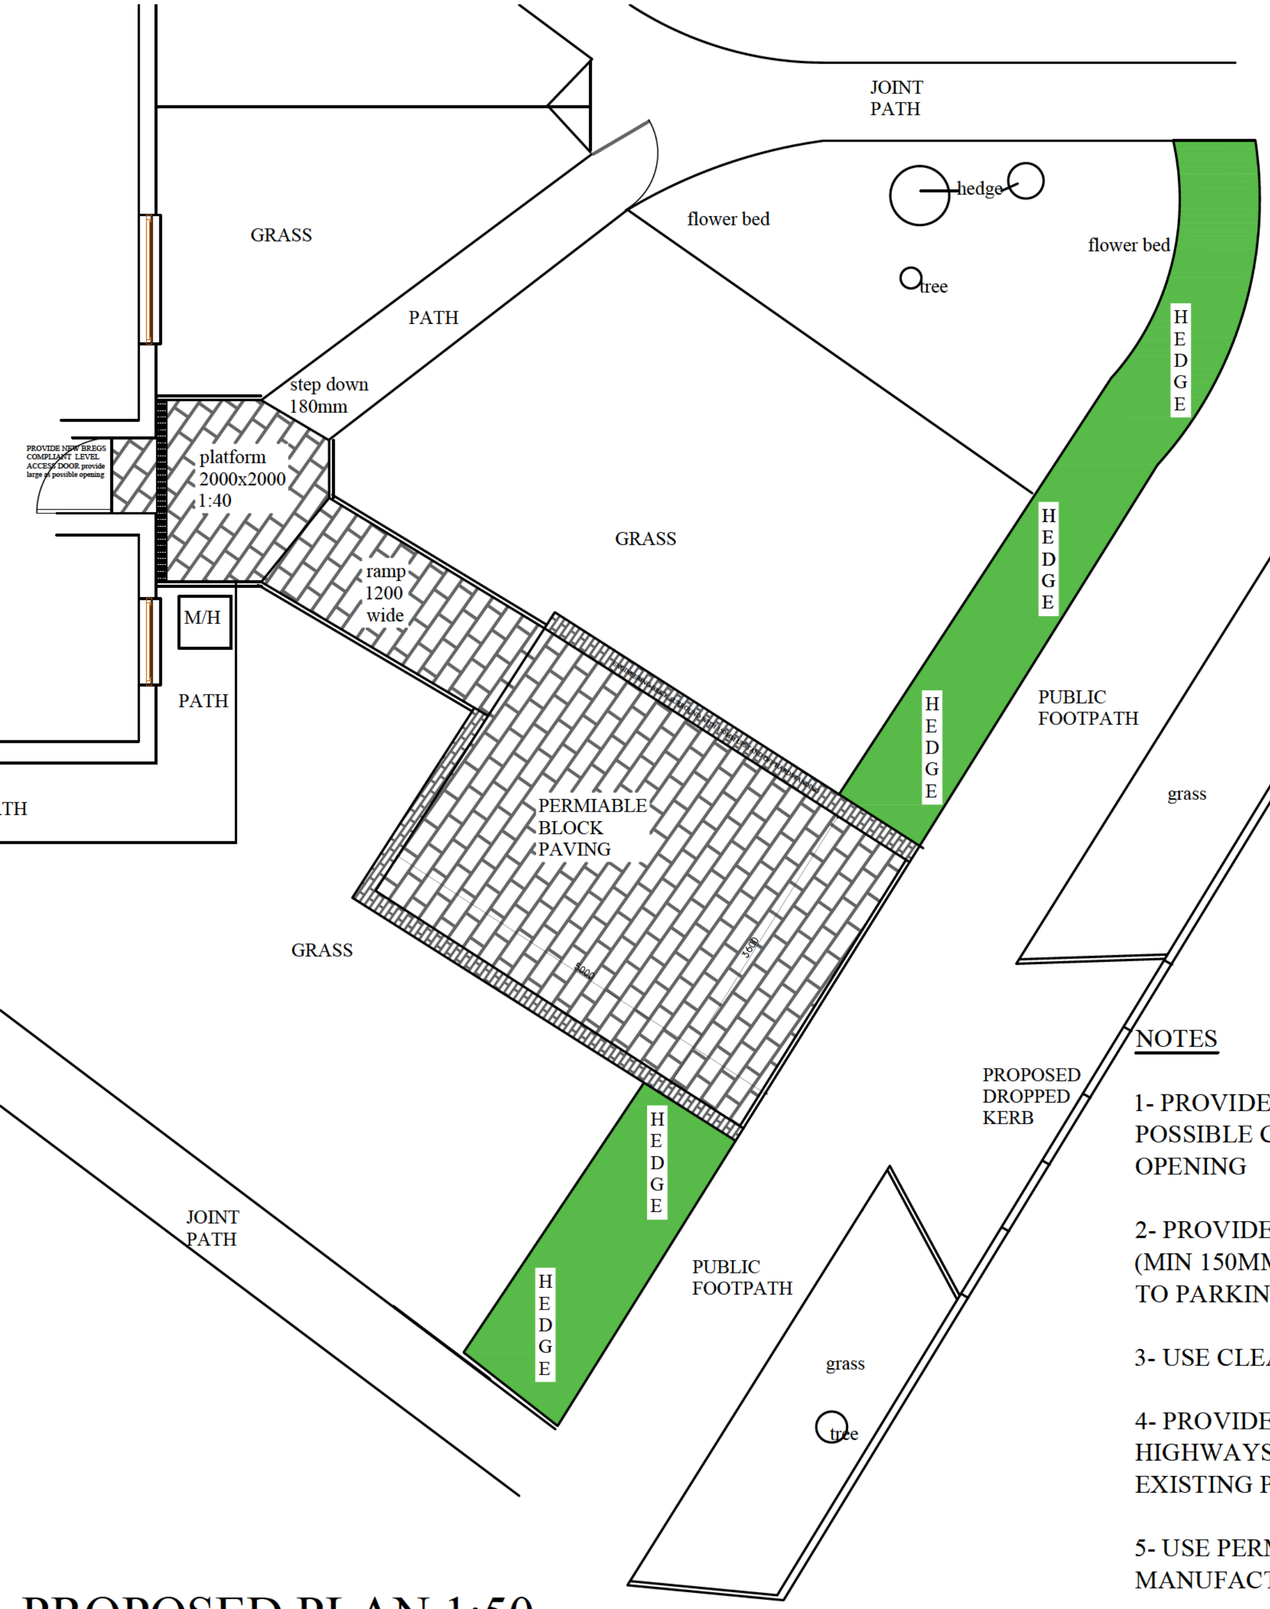

PROPOSED PLAN 1:50

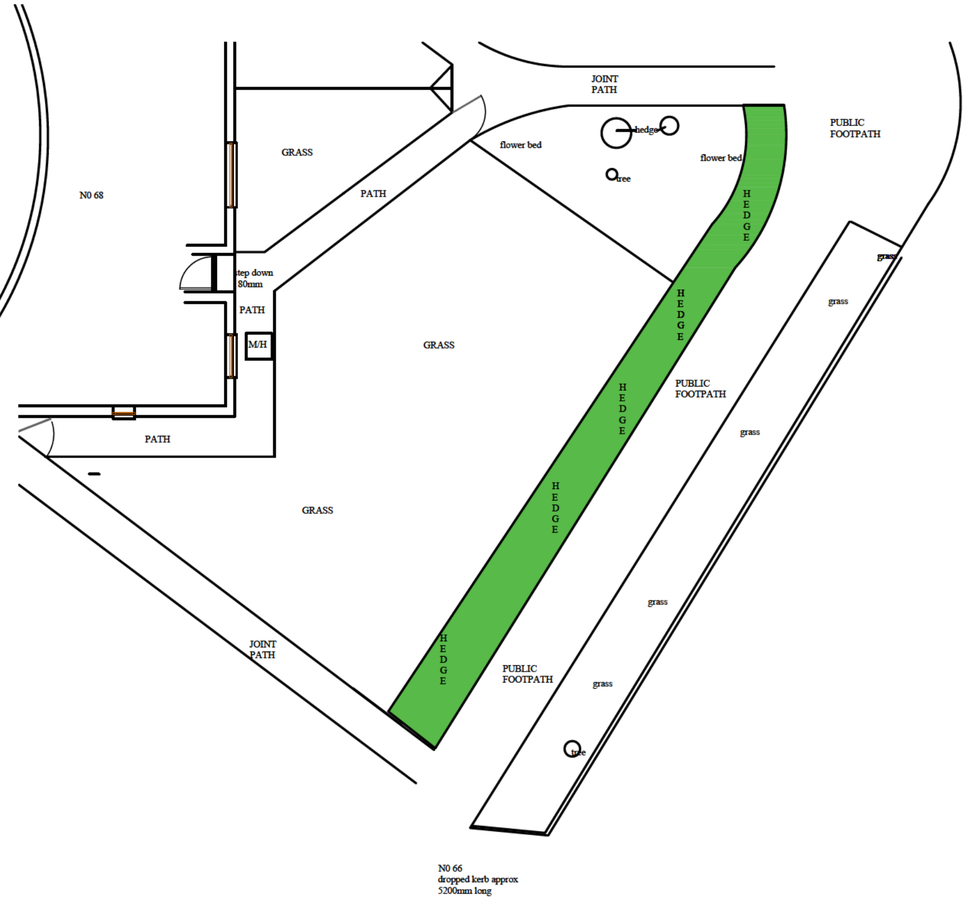

EXISTING PLAN 1:100

NOTES

1- PROVIDE NEW LEVEL ACCESS DOOR WITH LARGEST POSSIBLE CLEAR OPENING IN EXISTING STRUCTURAL OPENING

2- PROVIDE APPROX 225MM WIDE ENGINEERING BRICK (MIN 150MM UPSTAND ABOVE PAVING) RETAINING WALL TO PARKING SPACE WITH APPROPRIATE WEEP HOLES

3- USE CLEAN HARDCORE COMPACTED IN 100M LAYERS

4- PROVIDE AN EDGING KERB AT FRONT OF DRIVEWAY FOR HIGHWAYS TO WORK TO LEVEL WITH PARKING AND EXISTING PATH.

5- USE PERMEABLE BLOCK PAVING INSTALLED TO MANUFACTURERS GUIDELINES

6- HARDSTAND TO BE LEVEL

7-PROVIDE RAMP,PLATFORM AS PER DRAWING WITH 100MM UPSTAND

Client

Address
68 Chiltern View
Letchworth Garden City

Date
10/05/23

Scale
1:50,1:100

Drawing No. C-015315