LOCATION MAP SCALE 1:1250@a4

29 Highfield Letchworth Garden City Hertfordshire SG6 3QD

BLOCK PLAN SCALE 1:500@a4 29 Highfield Letchworth Garden City Hertfordshire SG6 3QD

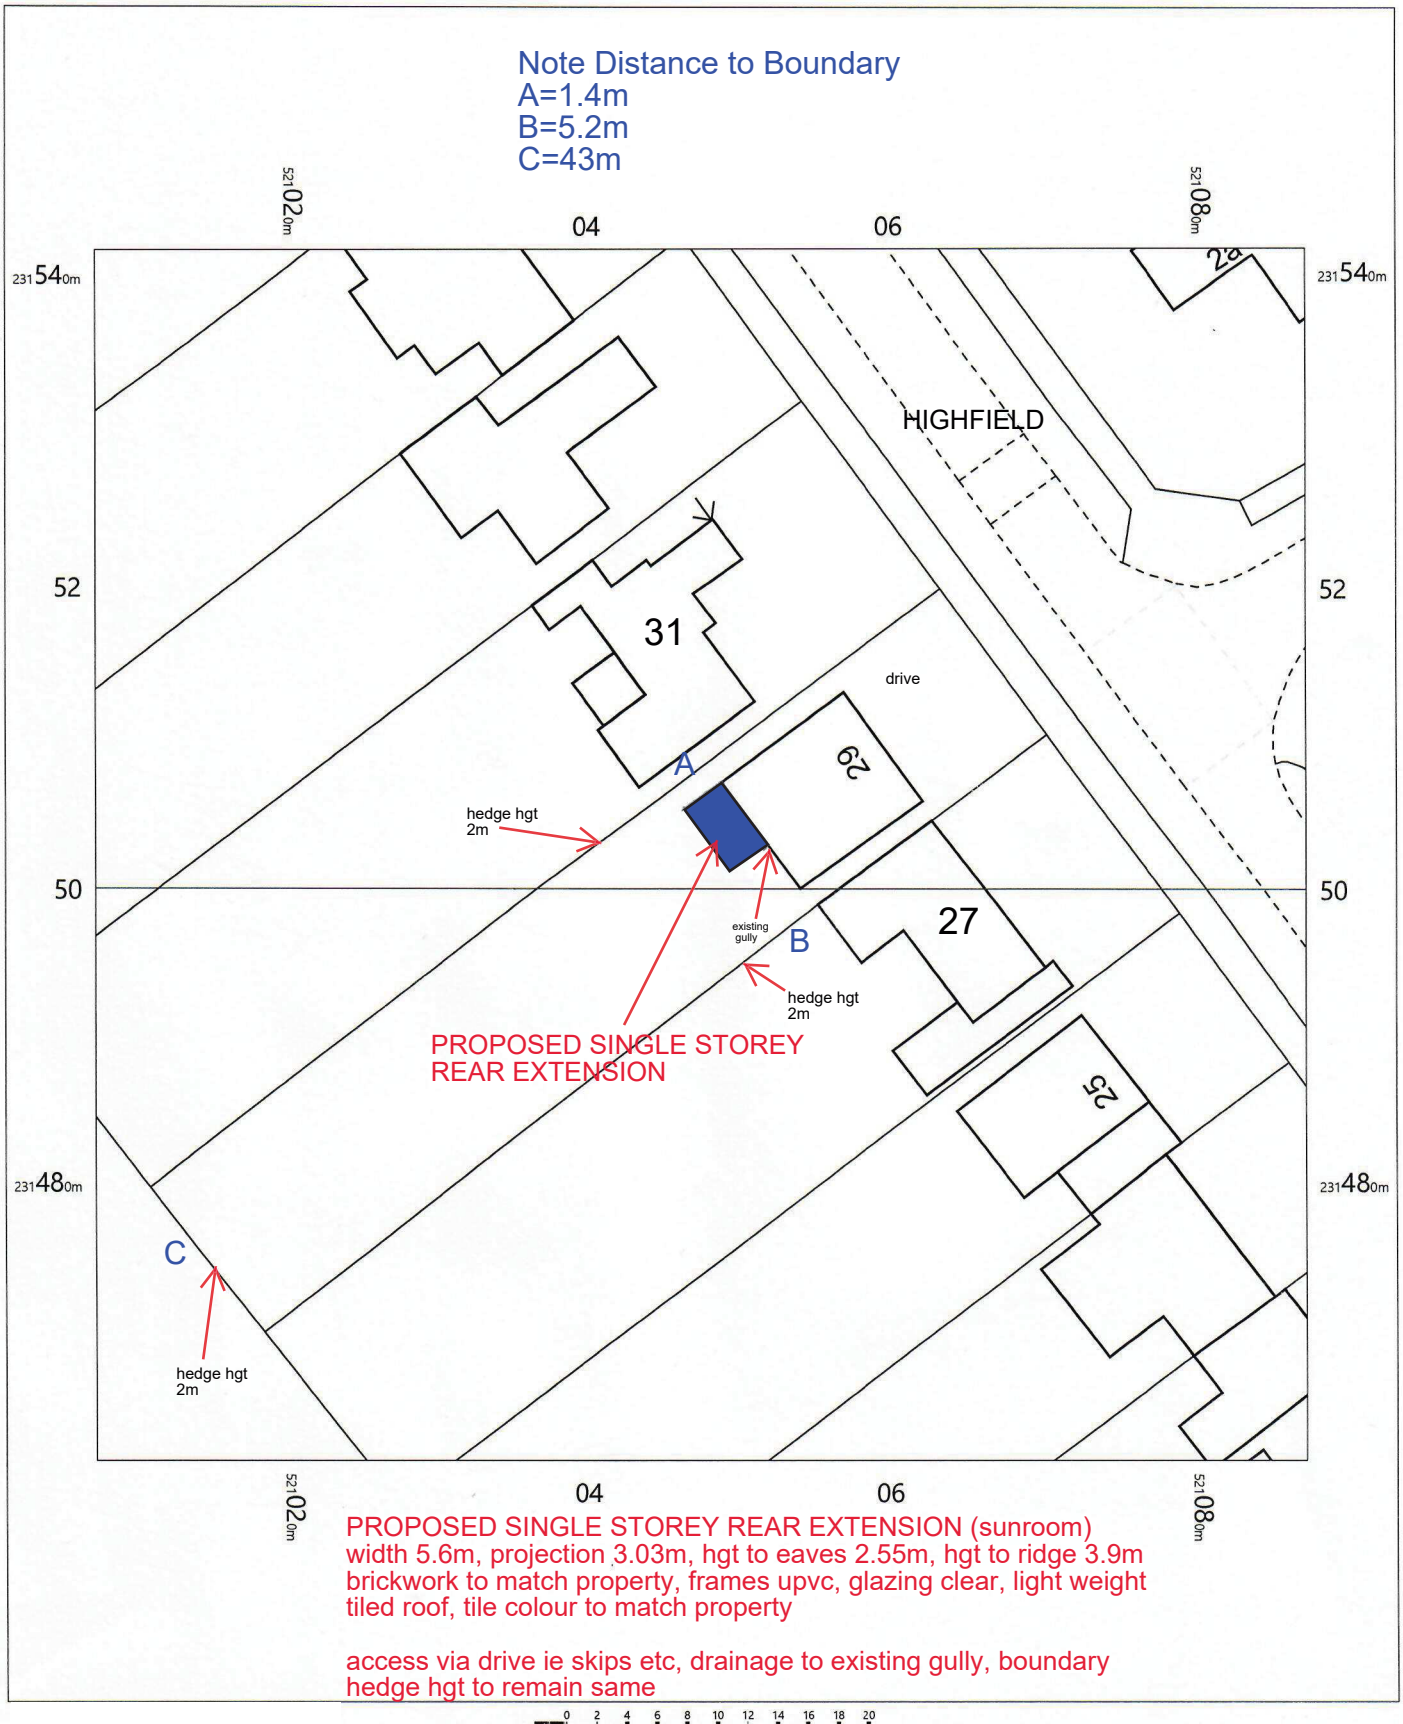

PROPOSED SINGLE STOREY REAR EXTENSION (sunroom) width 5.6m, projection 3.03m, hgt to eaves 2.55m, hgt to ridge 3.9m brickwork to match property, frames upvc, glazing clear, light weight tiled roof, tile colour to match property

access via drive ie skips etc, drainage to existing gully, boundary hedge hgt to remain same

OS MasterMap 1250/2500/10000 scale
Sunday, April 25, 2021, ID: CM-00956948
www.centremapslive.co.uk

1:500 scale print at A4, Centre: 521047 E, 231502 N

©Crown Copyright Ordnance Survey. Licence no. 100019980

N

CENTRE MAPS LIVE.
FOR A BETTER POINT OF VIEW

1m 10m

front (north east) elevation

rear (south west) elevation

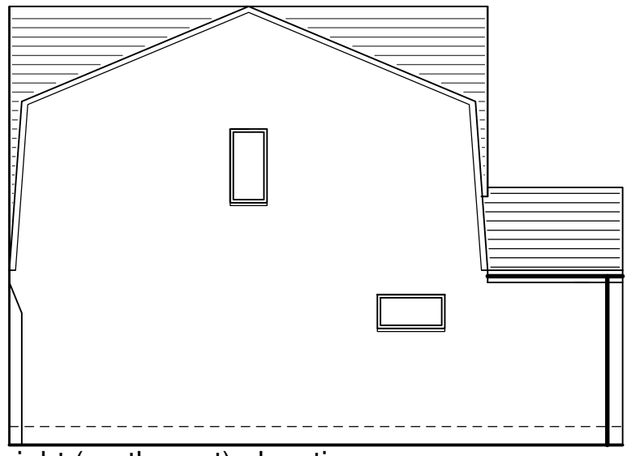

right (north west) elevation

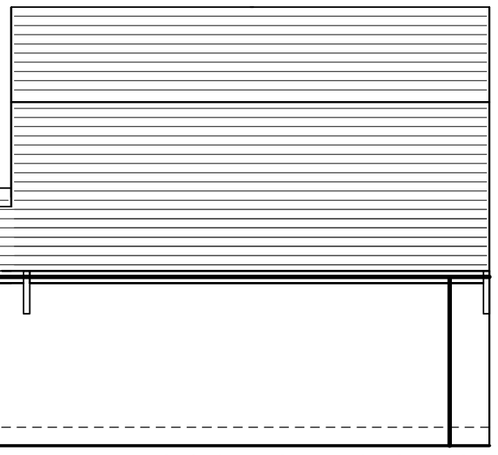

left (south east) elevation

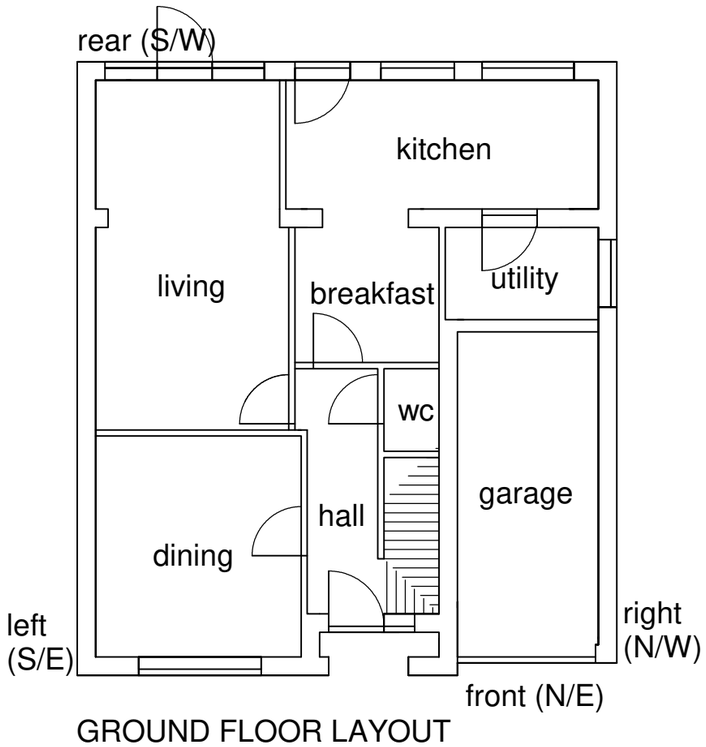

GROUND FLOOR LAYOUT

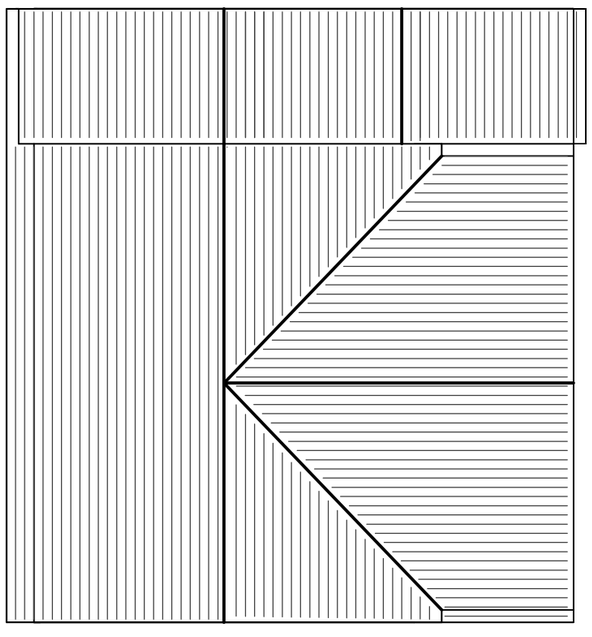

ROOF PLAN

1m 10m

front (north east) elevation

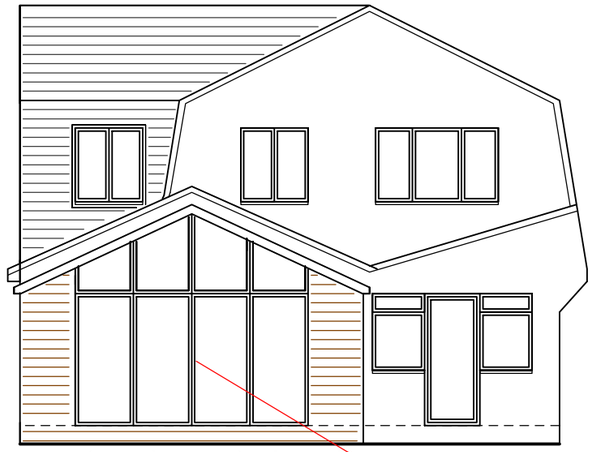

rear (south west) elevation

upvc sliding doors

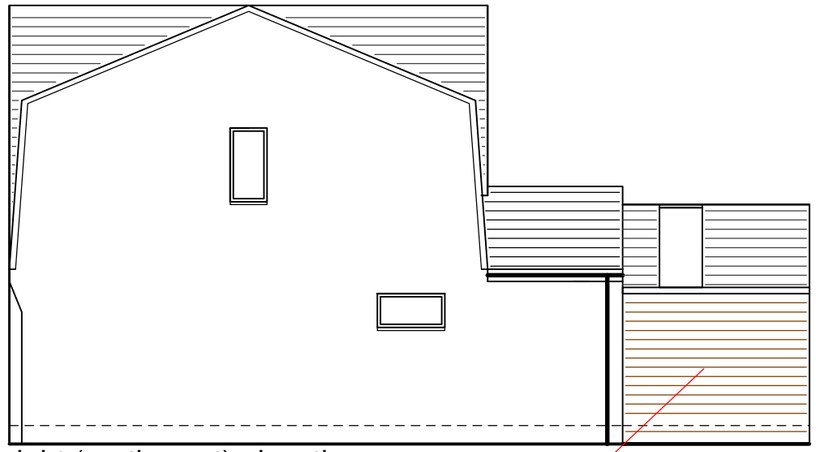

right (north west) elevation

brickwork to match property

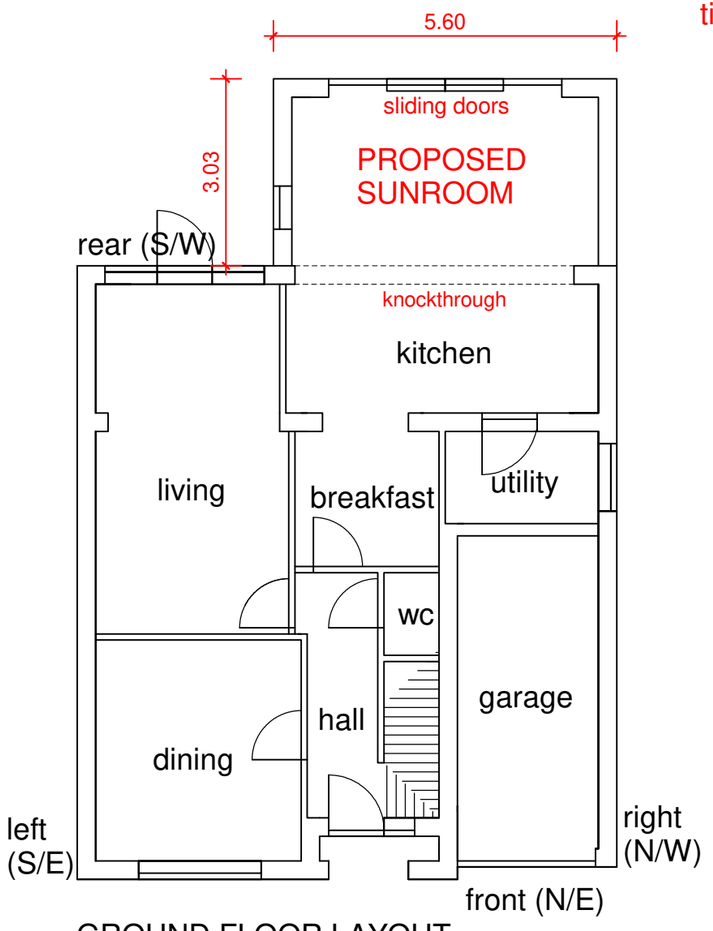

GROUND FLOOR LAYOUT

light weight tiled roof
tile colour to match property

glass panels

existing gully

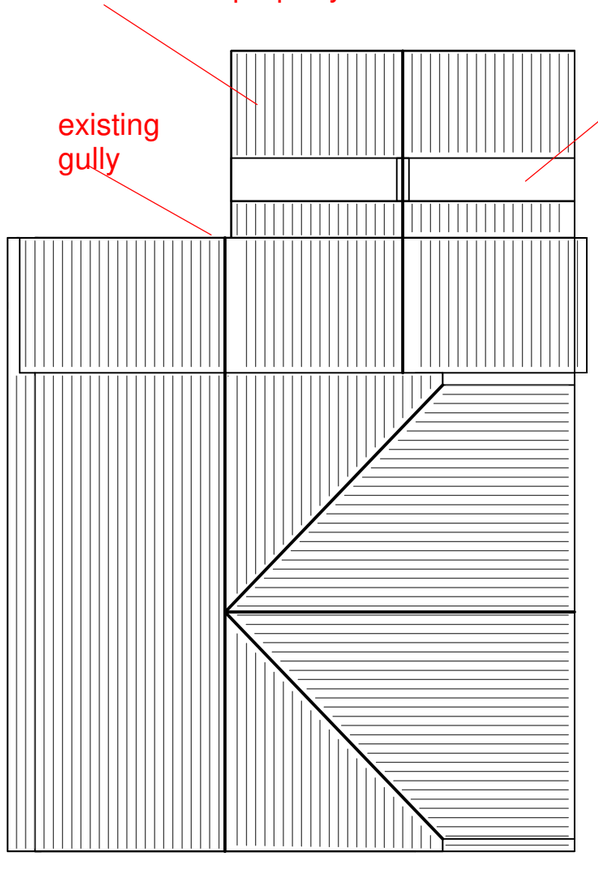

ROOF PLAN

upvc frames

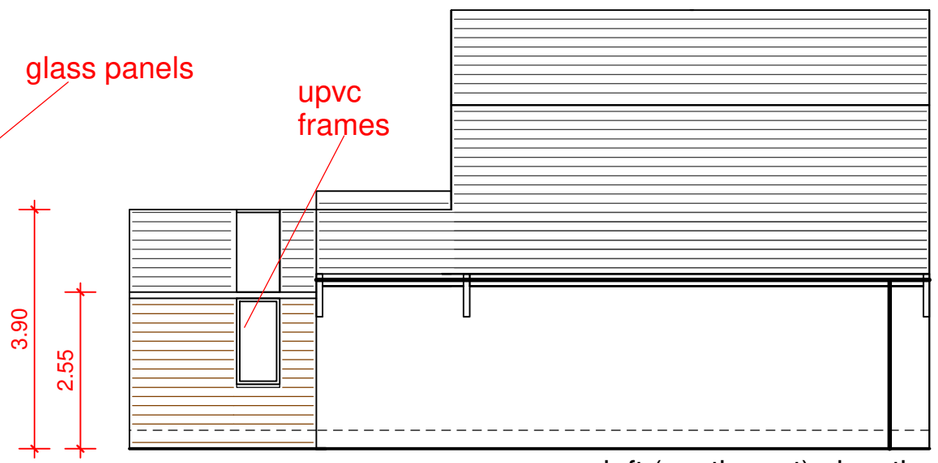

left (south east) elevation

PROPOSED SINGLE STOREY REAR EXTENSION (sunroom)
width 5.6m, projection 3.03m, hgt to eaves 2.55m, hgt to ridge 3.9m
brickwork to match property, frames upvc, glazing clear, light weight tiled roof, tile colour to match property

access via drive ie skips etc, drainage to existing gully, boundary hedge hgt to remain same